HEARING SUBMITTAL TO
DIVISION OF WATER RIGHTS

Right No.: 57-7800 (a 28548) & 57-10317 (a 28545
Date: 7/13/2011
Submittee: Protestant
Salt Lake County Service Area #3 Mike Keller

KRB 09/10/2010 X:\Snowbird DWSP\DWSP\Revised 11-05\1drawing\EXHIBIT 3.dwg

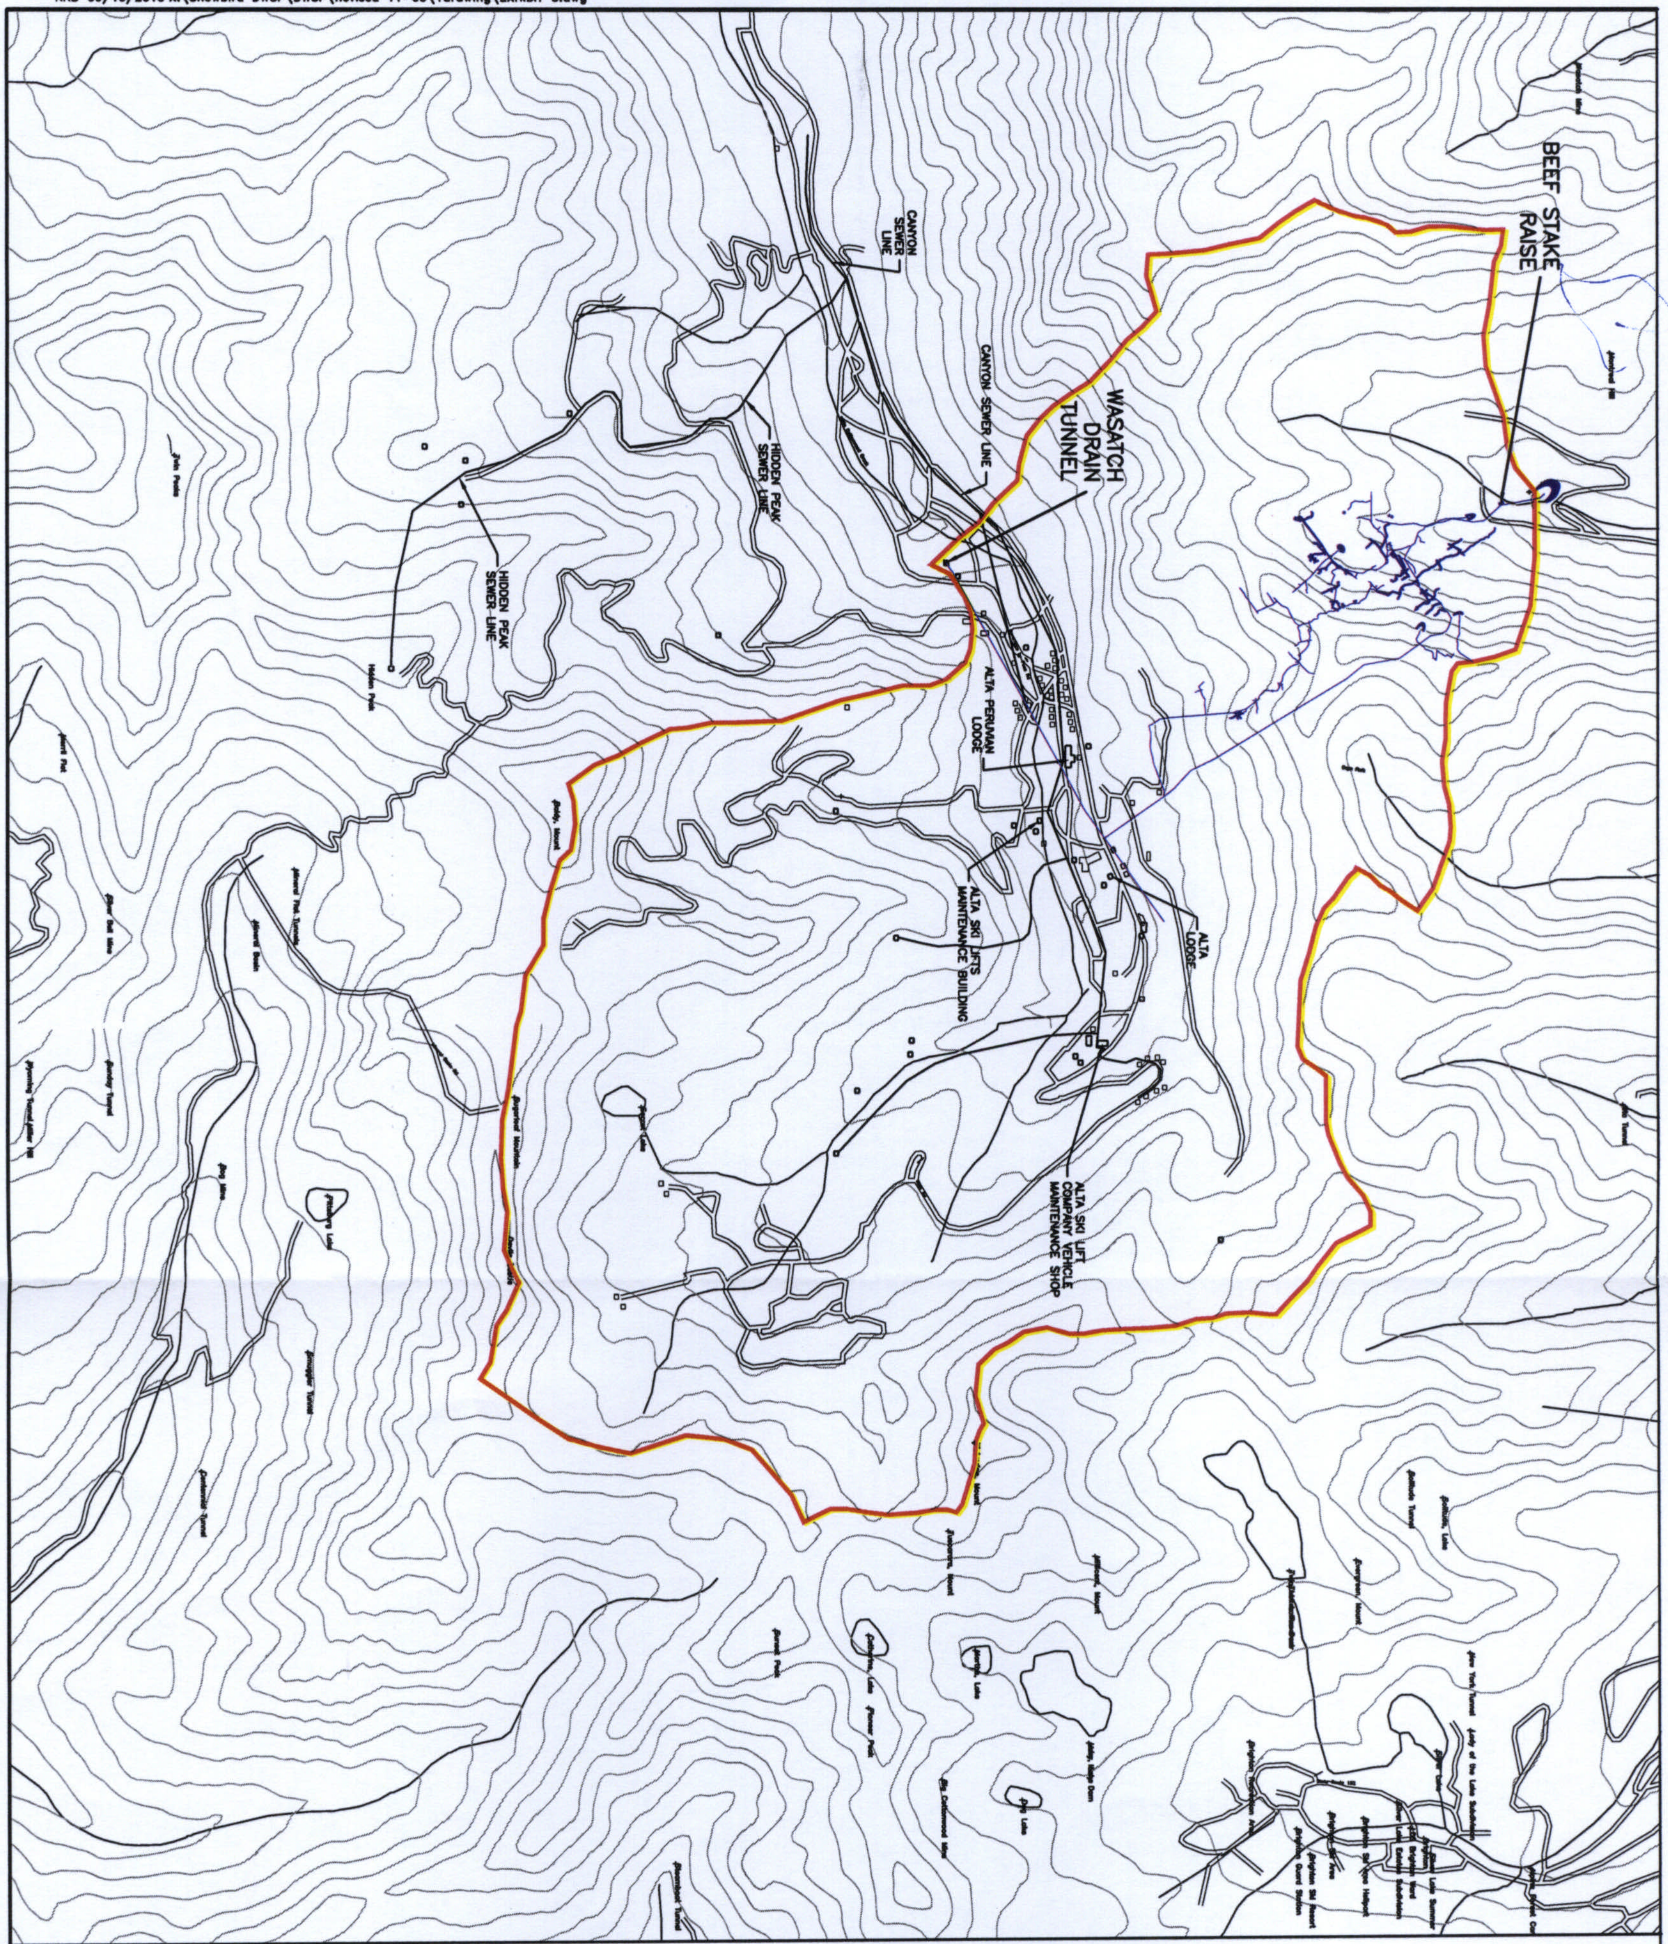

SOURCE: USGS DIGITAL QUADRANGLE DROMEDARY PEAK

MAGNETIC

0 2400 4800
Scale in Feet

LEGEND
WASATCH DRAIN TUNNEL PZ 2
TUNNEL SYSTEM

EXHIBIT: #3	AQUA ENGINEERING, INC. 533 W. 2600 S., SUITE 275 BOUNTIFUL, UT 84010 PHONE (801) 299-1327 FAX (801) 299-0153	SALT LAKE COUNTY SERVICE AREA #3 WASATCH DRAIN TUNNEL PZ2	REVISIONS NO. DATE	ENGINEERS SEAL	DESIGN: LSR DRAWN: BMR CHECKED: LSR SCALE: HORZ. AS NOTED VERT. NONE DATE: