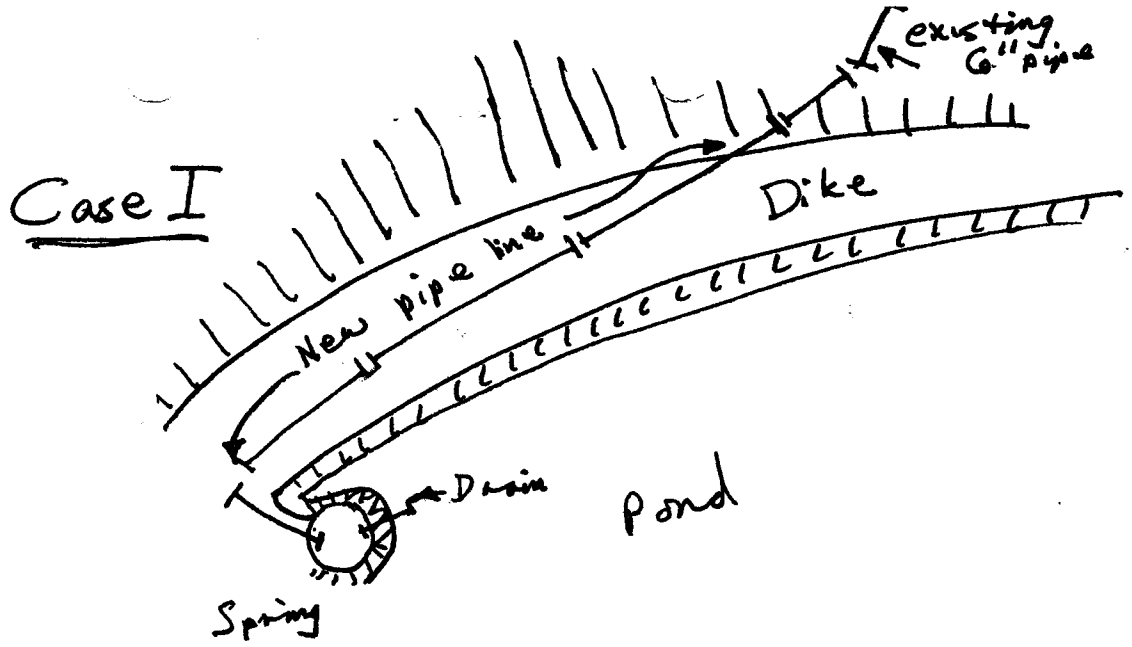
Case I
existing 6" pipe
Dike
New pipe line
Drain
pond
Spring

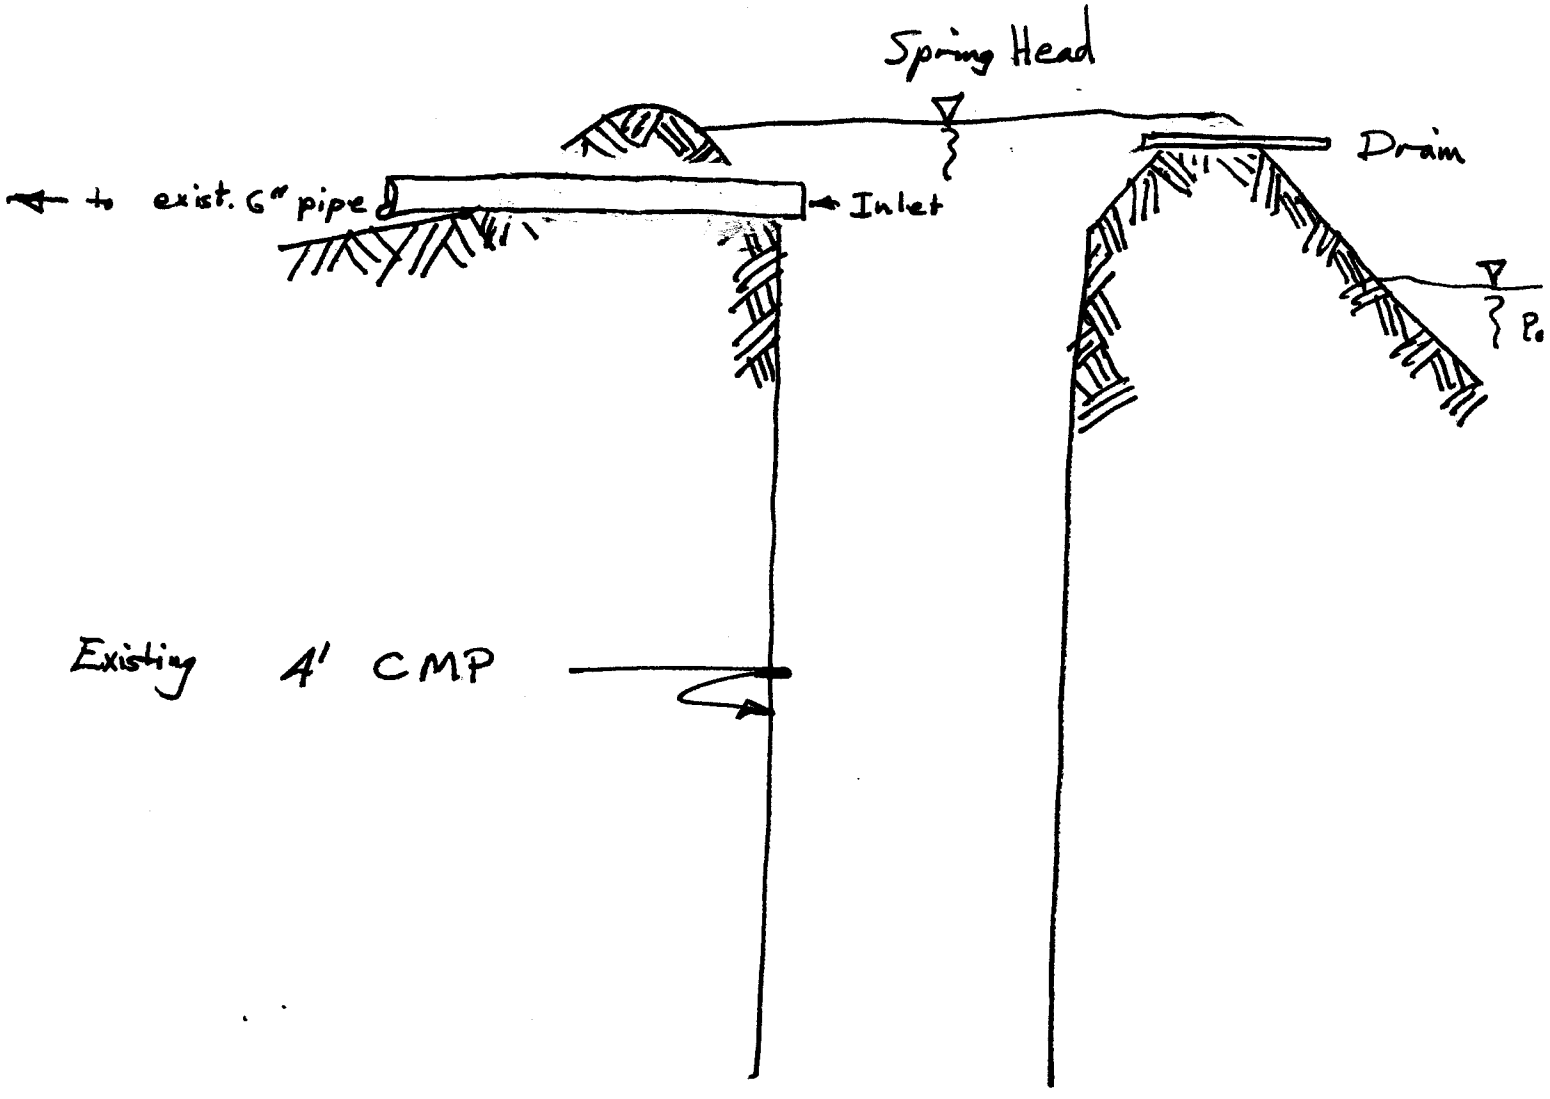
Spring Head
Drain
to exist. 6" pipe
Inlet
Existing 4' CMP