Case II

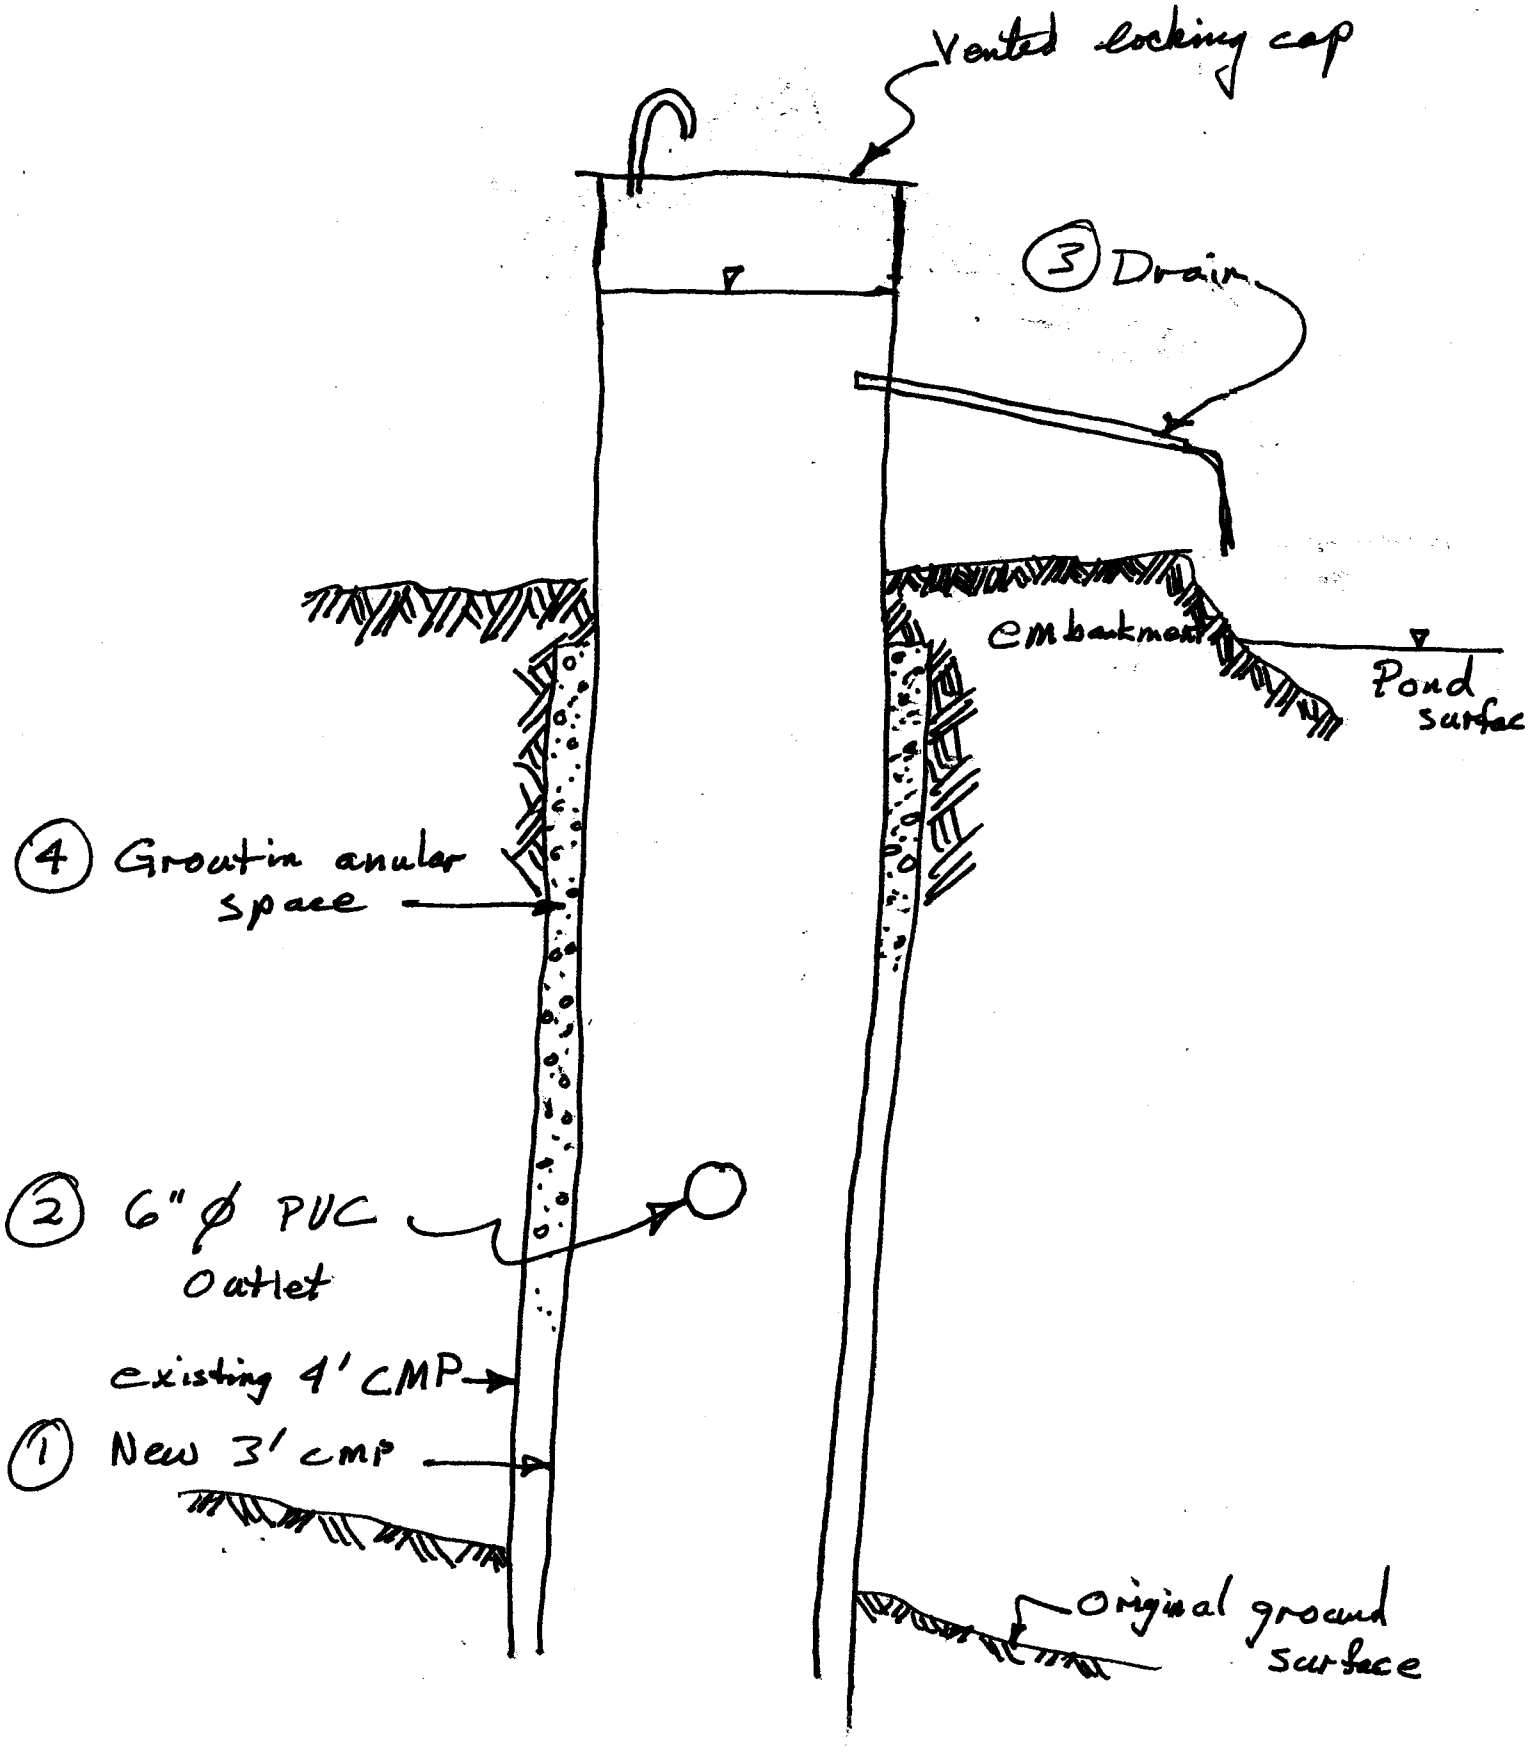
Vented locking cap
③ Drain
embankment
Pond surfac
④ Grout in anular space
② 6" ϕ PVC Outlet
existing 4' CMP
① New 3' cmp
original ground surface