SCHEMATIC DRAWING OF THE DITCHES DIVERTING WATER FROM THE EAST FORK OF BOULDER CREEK AND DEER CREEK.
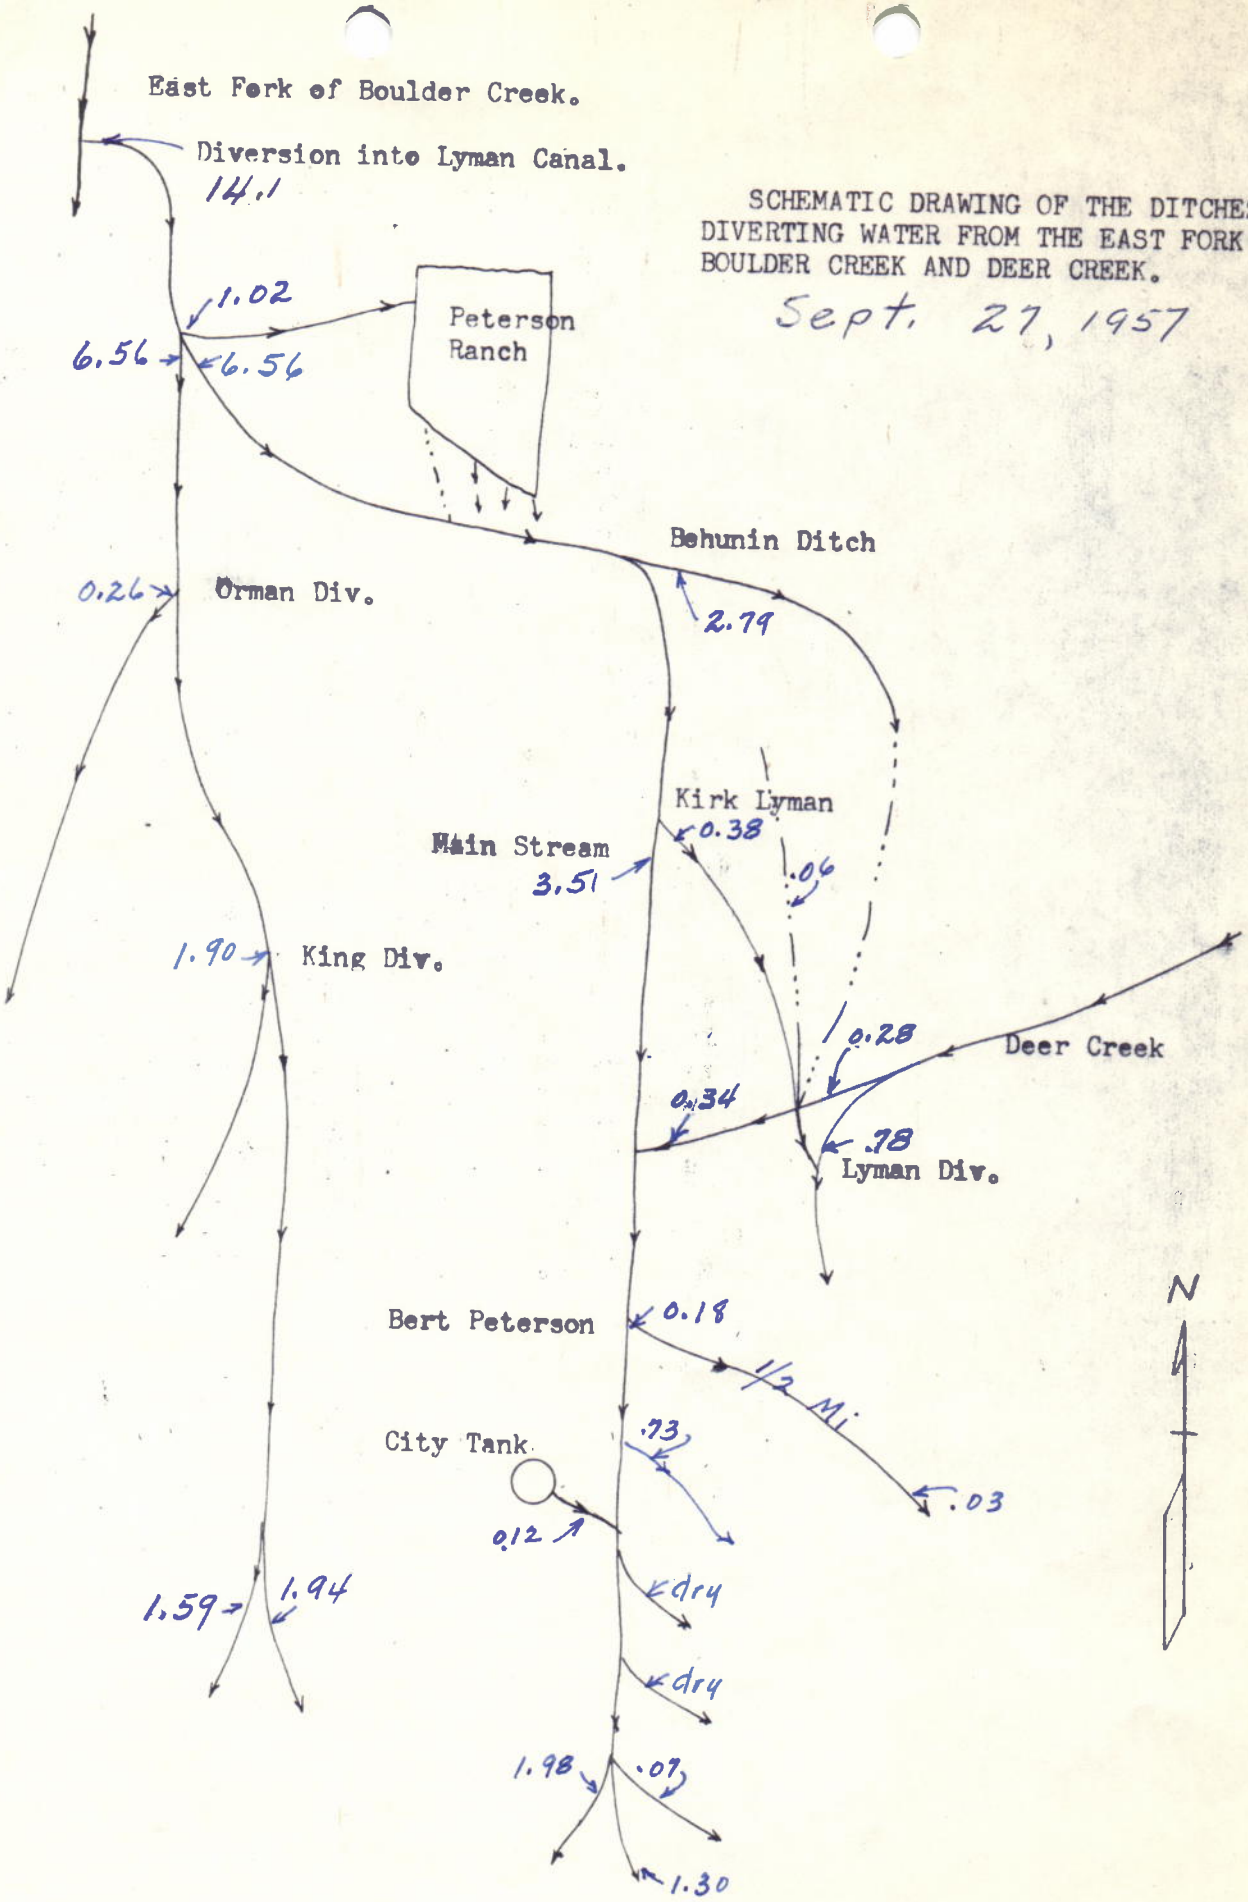
Sept. 27, 1957