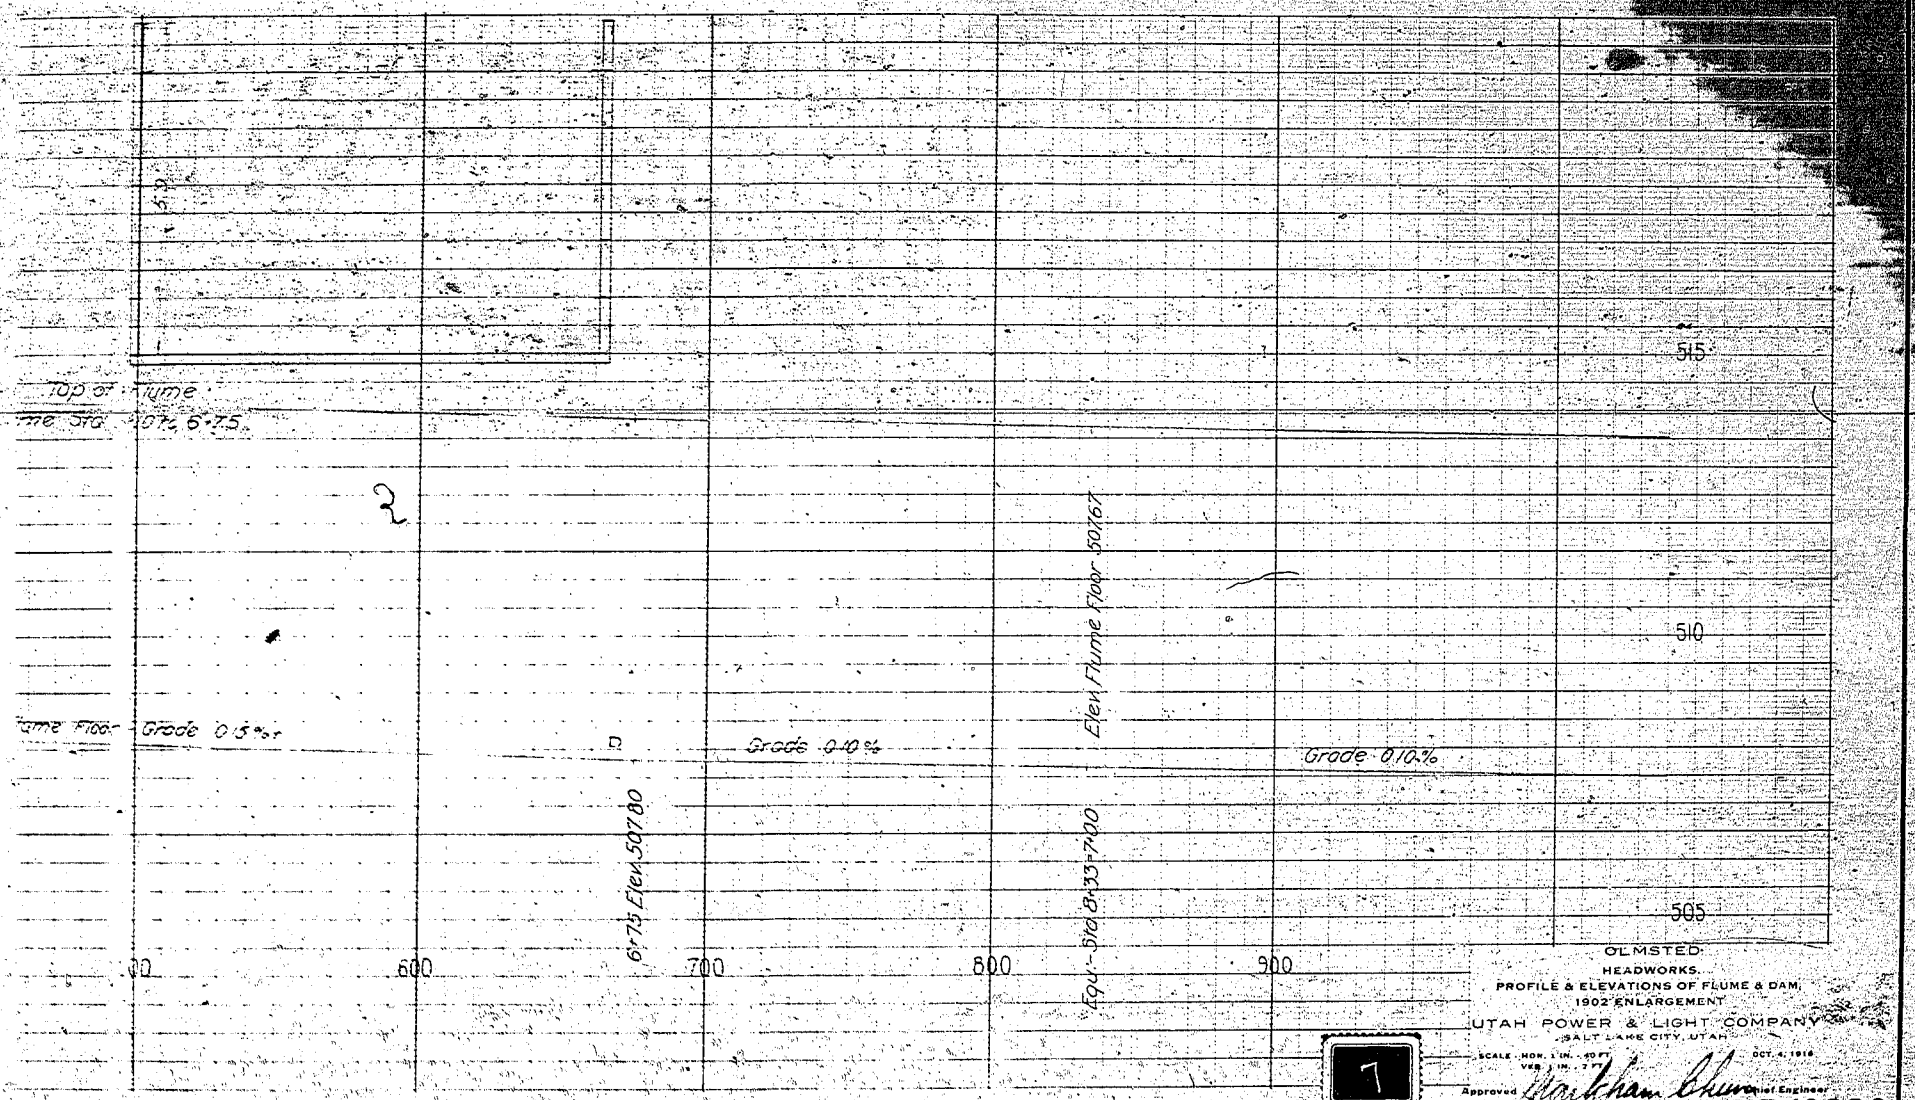
515
510
505
Top of Flume
Grade 0.10%
Grade 0.10%
Grade 0.10%
Elev. Flume Floor 507.67
6+75 Elev. 507.80
Equ. Sta 8+33=7100
600
700
800
900
OLMSTED
HEADWORKS.
PROFILE & ELEVATIONS OF FLUME & DAM.
1902 ENLARGEMENT
UTAH POWER & LIGHT COMPANY
SALT LAKE CITY, UTAH
7
Approved
UB-10230