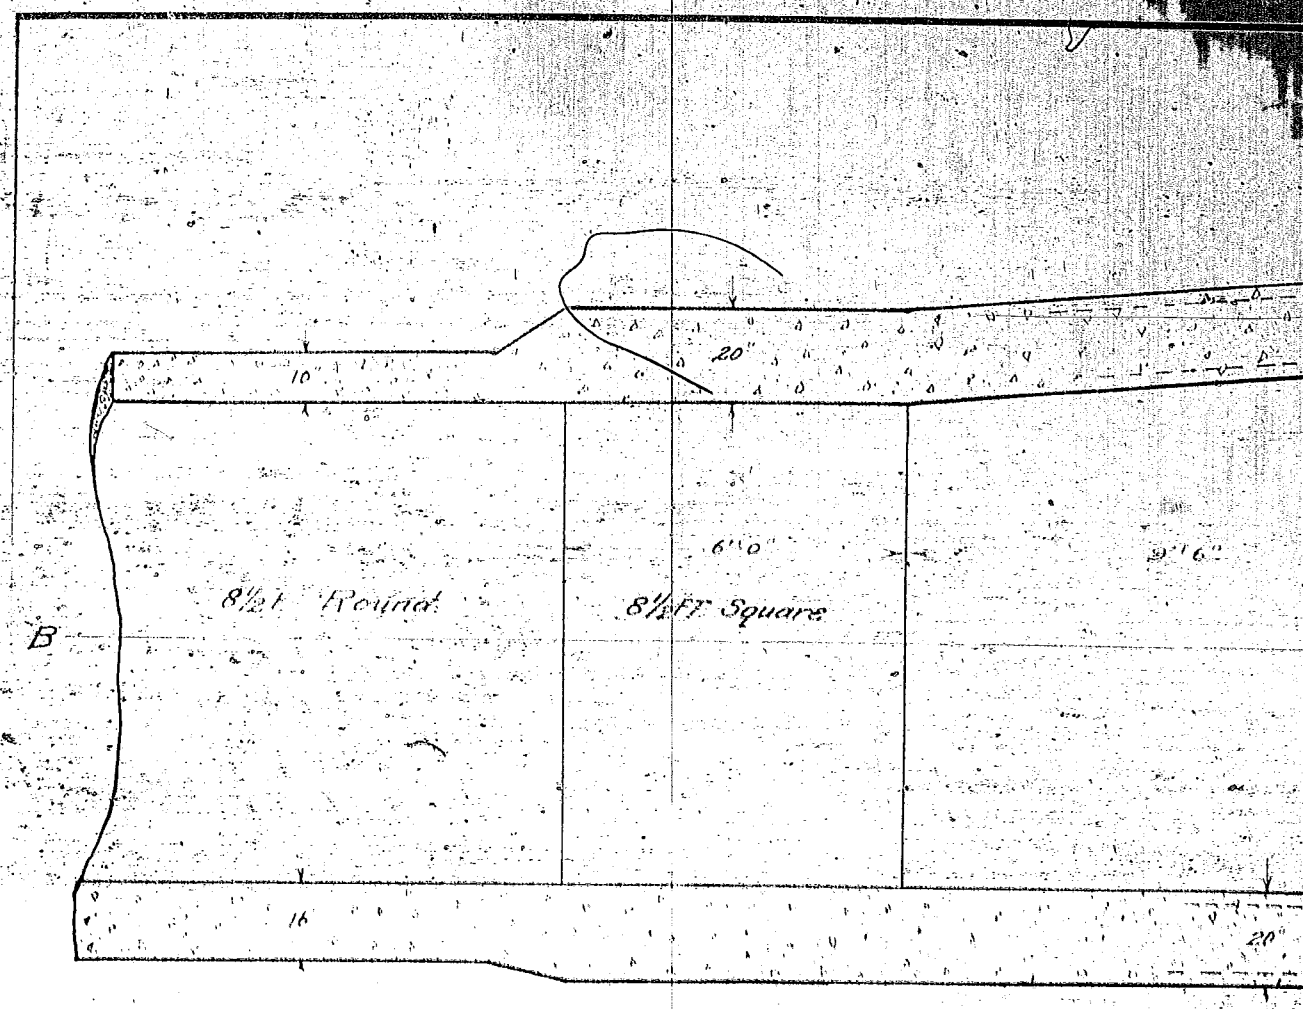

SECTION A-A.

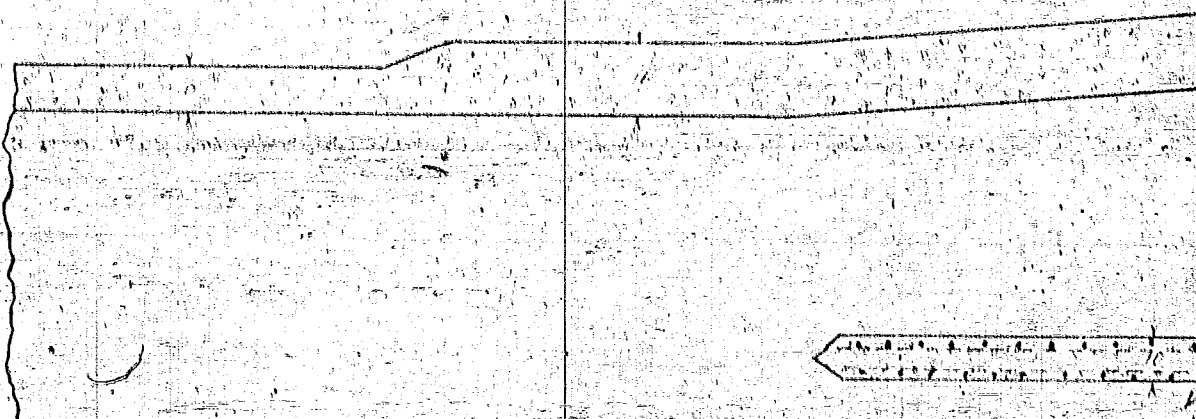

SECTION A-A.

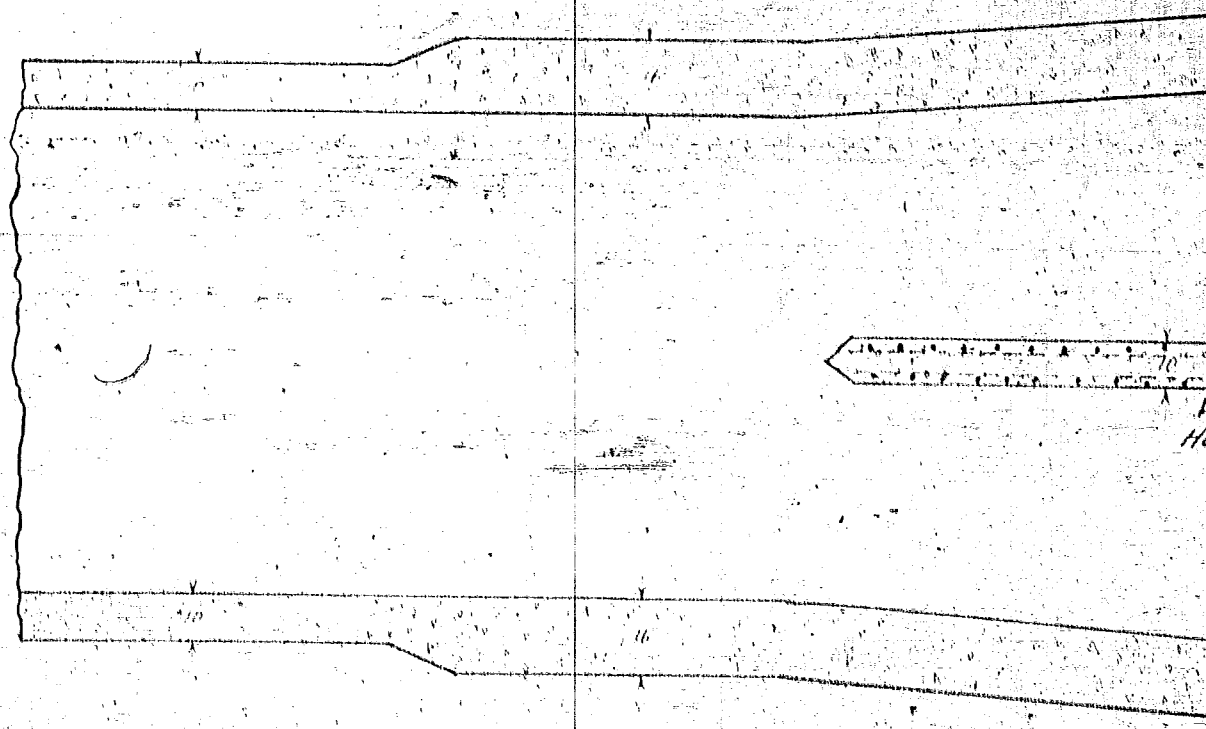

PLAN SECTION B-B.

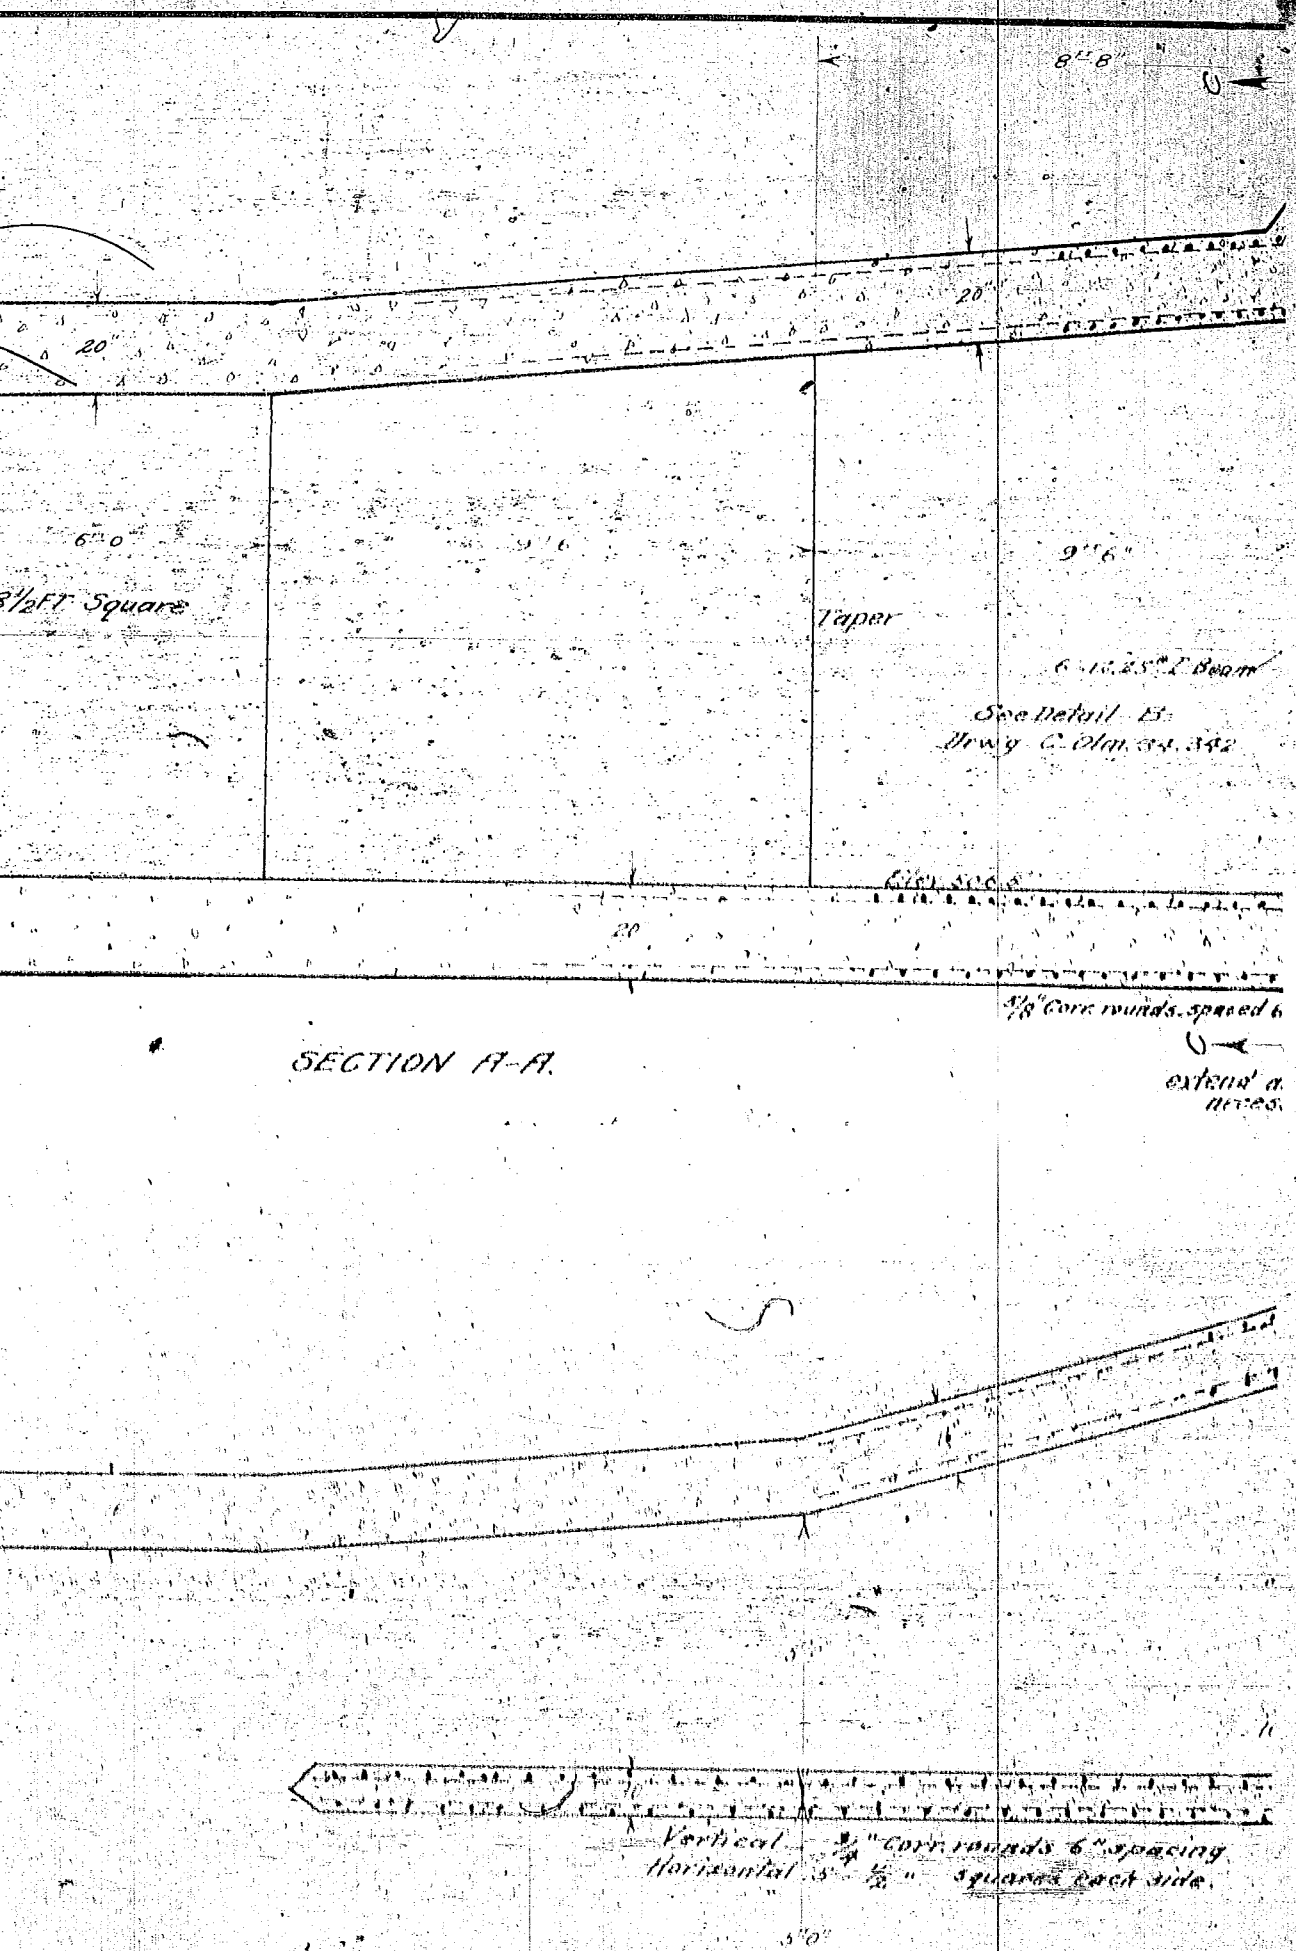
8'-8"
20"
20"
6'-0"
9'-6"
9'-6"
3½ FT. Square
Taper
See Detail B.
Urwg. C. Olm. 34.342
20
5/8" Corr. rounds, spaced 6
SECTION A-A.
extend a
Vertical 3/4" Corr. rounds 6" spacing
Horizontal 5" 1/2" squares each side.
5'-0"

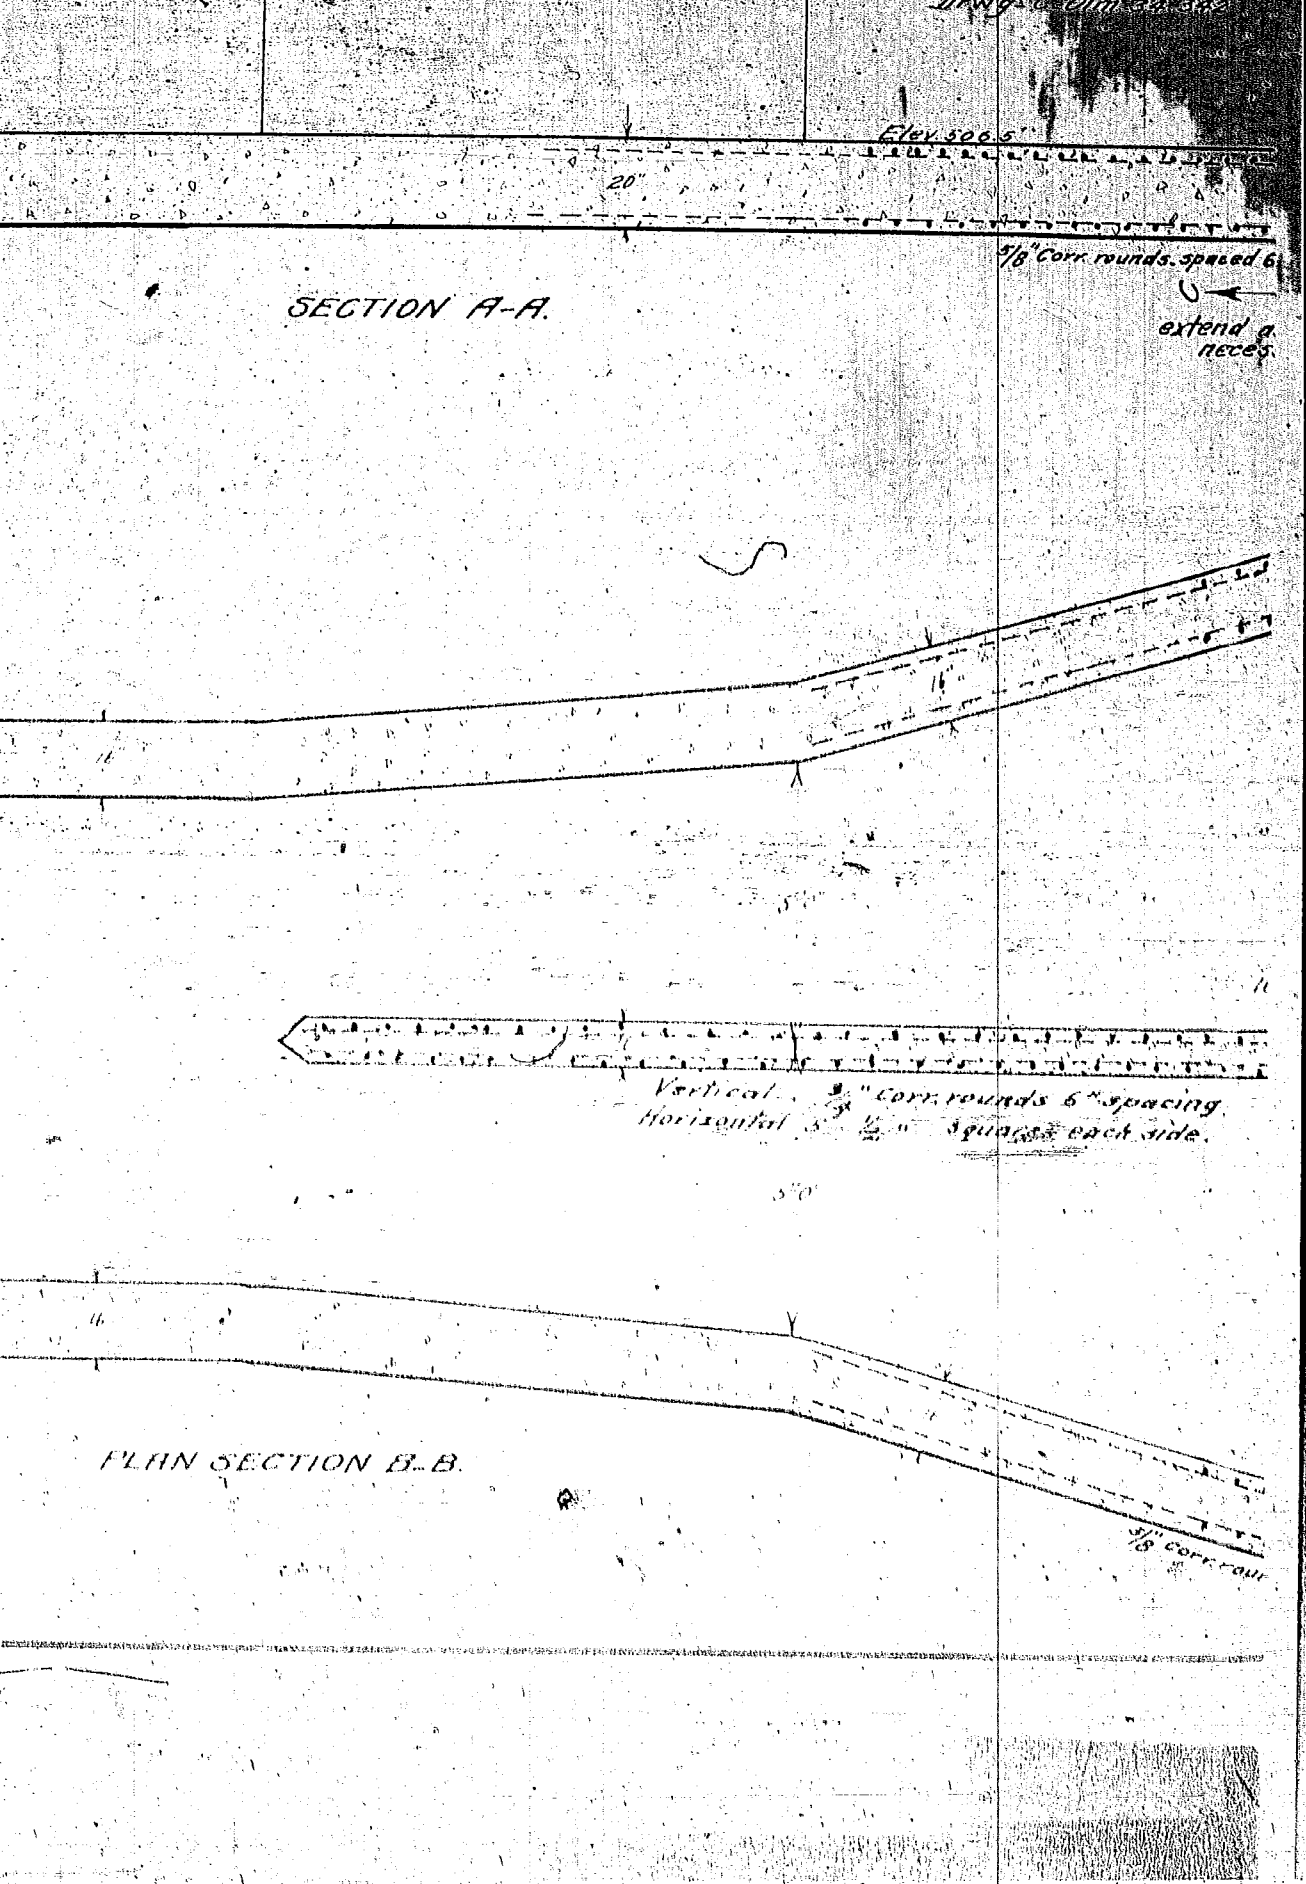
Elev. 306.5'
20"
5/8" Corr. rounds. spaced 6"
extend as neces.
SECTION A-A.
Vertical 5/8" corr. rounds 6" spacing.
Horizontal 5/8" 1/2" squares each side.
PLAN SECTION B-B.
5/8" corr. rour