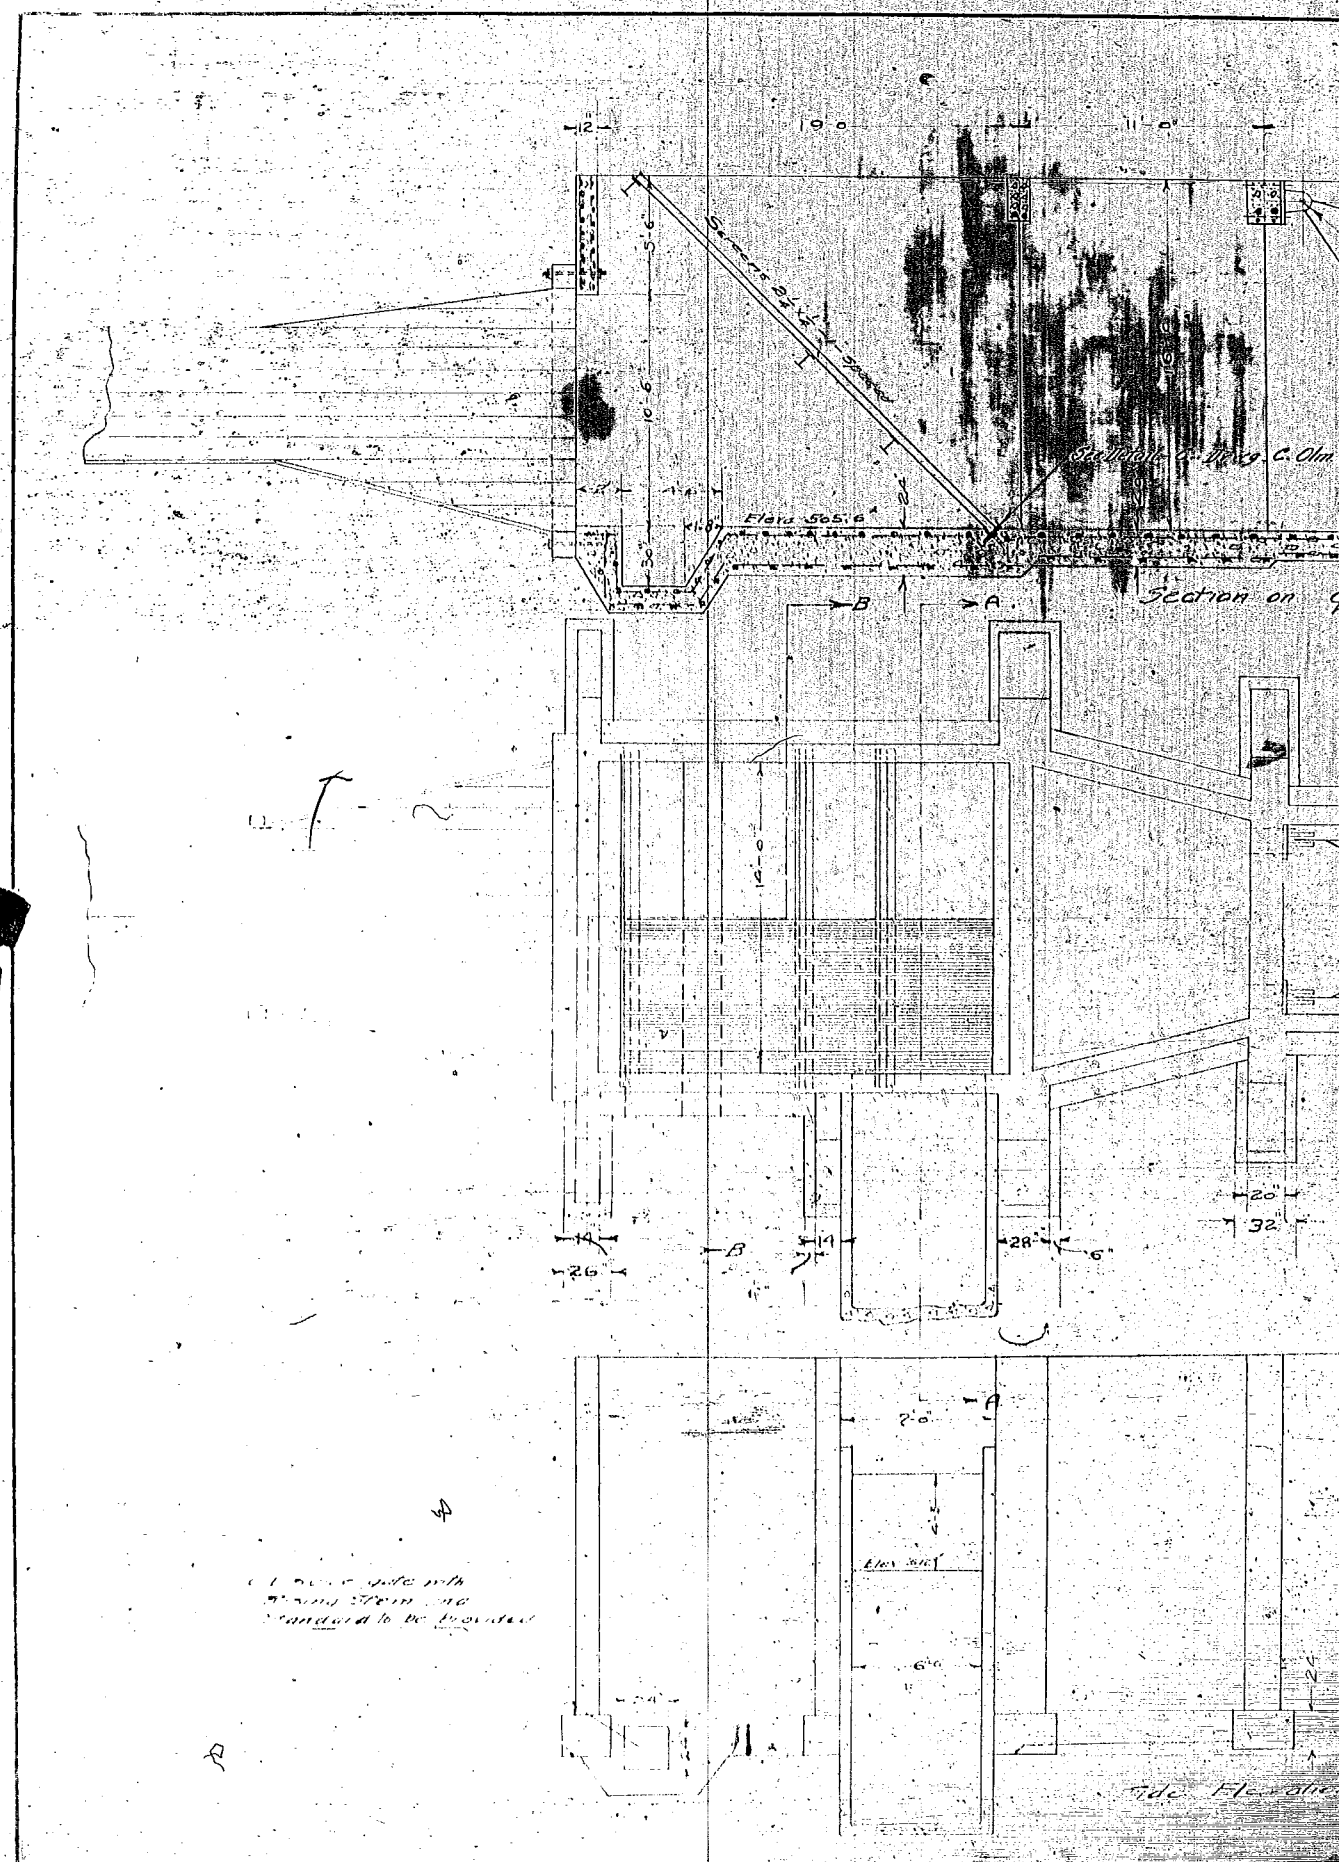
Section on
Side Elevation

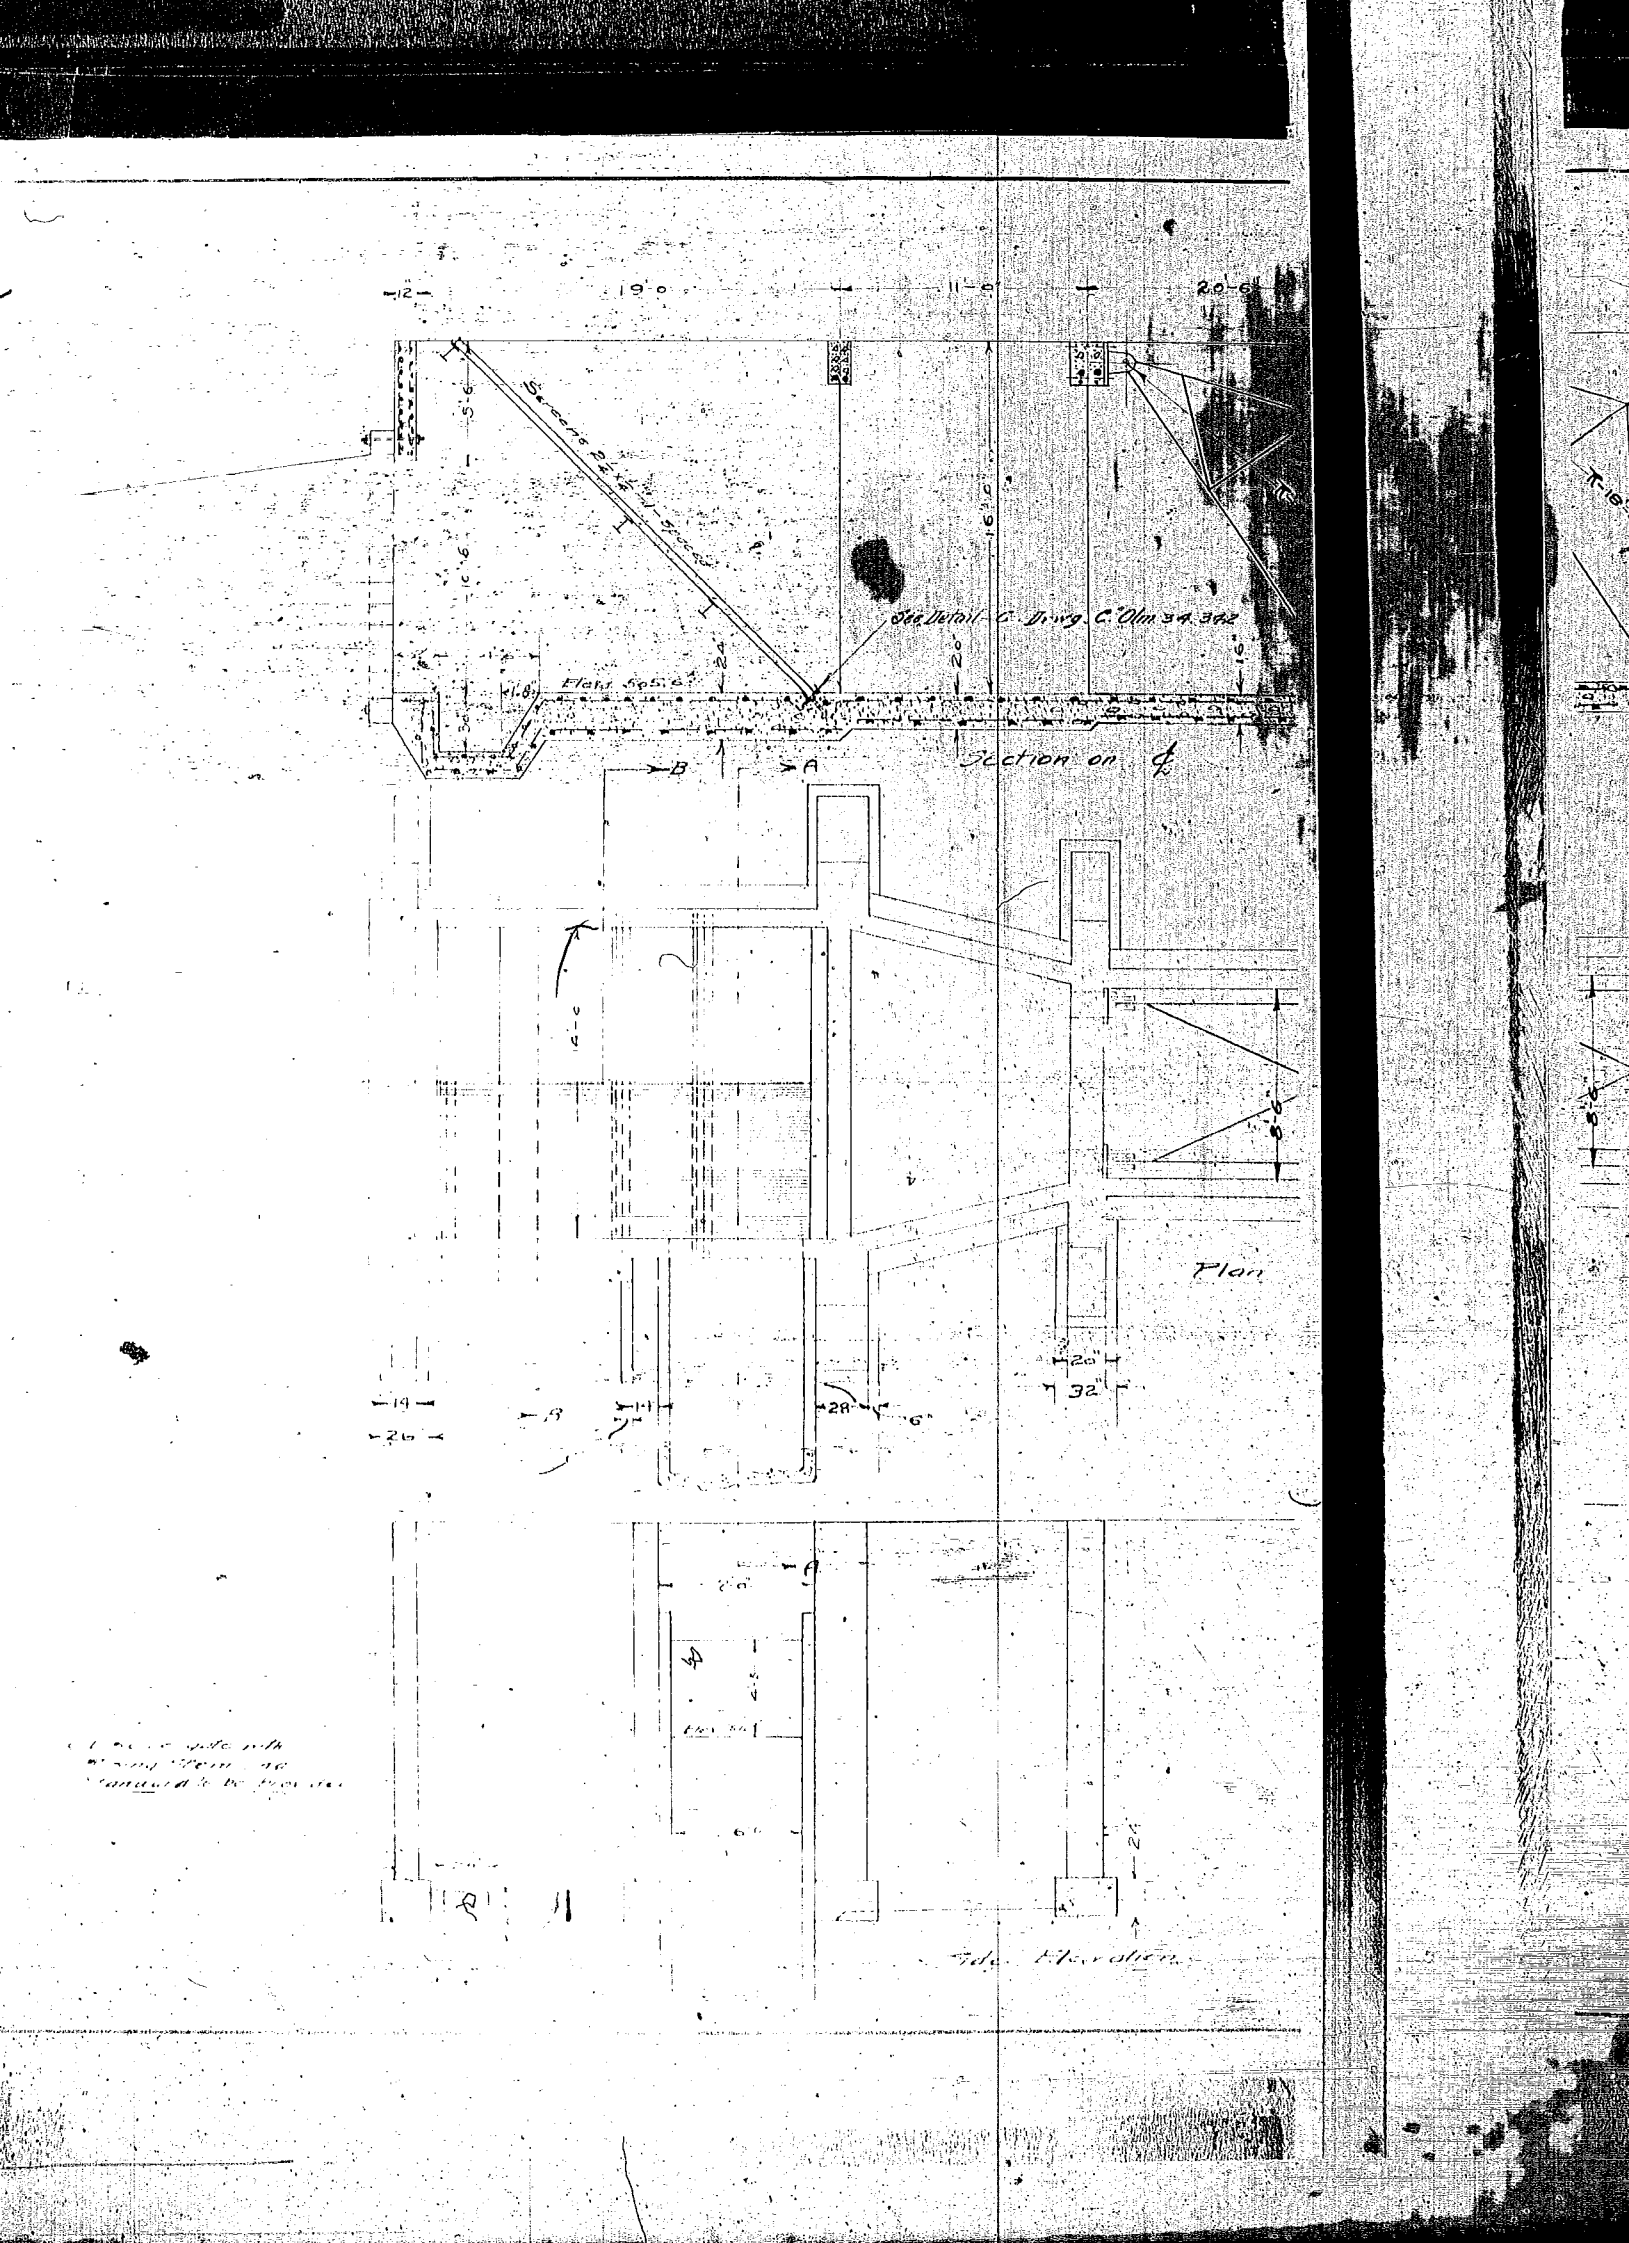

See Detail C. Drwg. C. Olm 34.342
Section on ℄
Plan
Side Elevation