PROFILE OF CANAL

HORIZONTAL SCALE 1=

VERTICAL SCALE 1=

Sec. 2 Sec. 1

Sec. 1 Sec. 12

Bridge

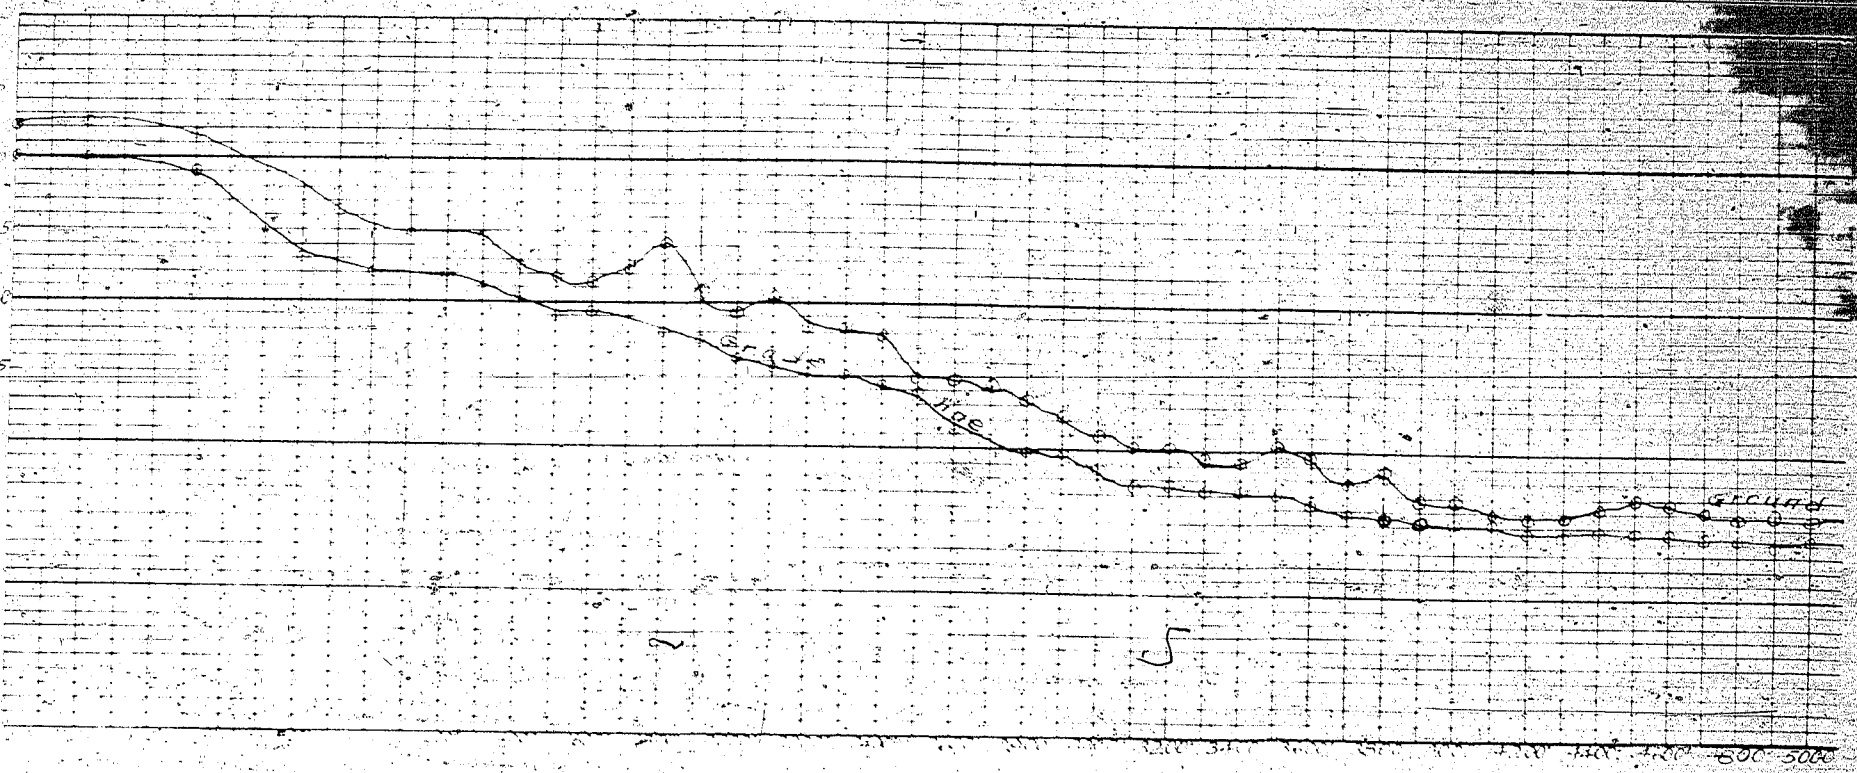

PROFILE OF CANAL
HORIZONTAL SCALE 1"=100'
VERTICAL SCALE 1"=10'