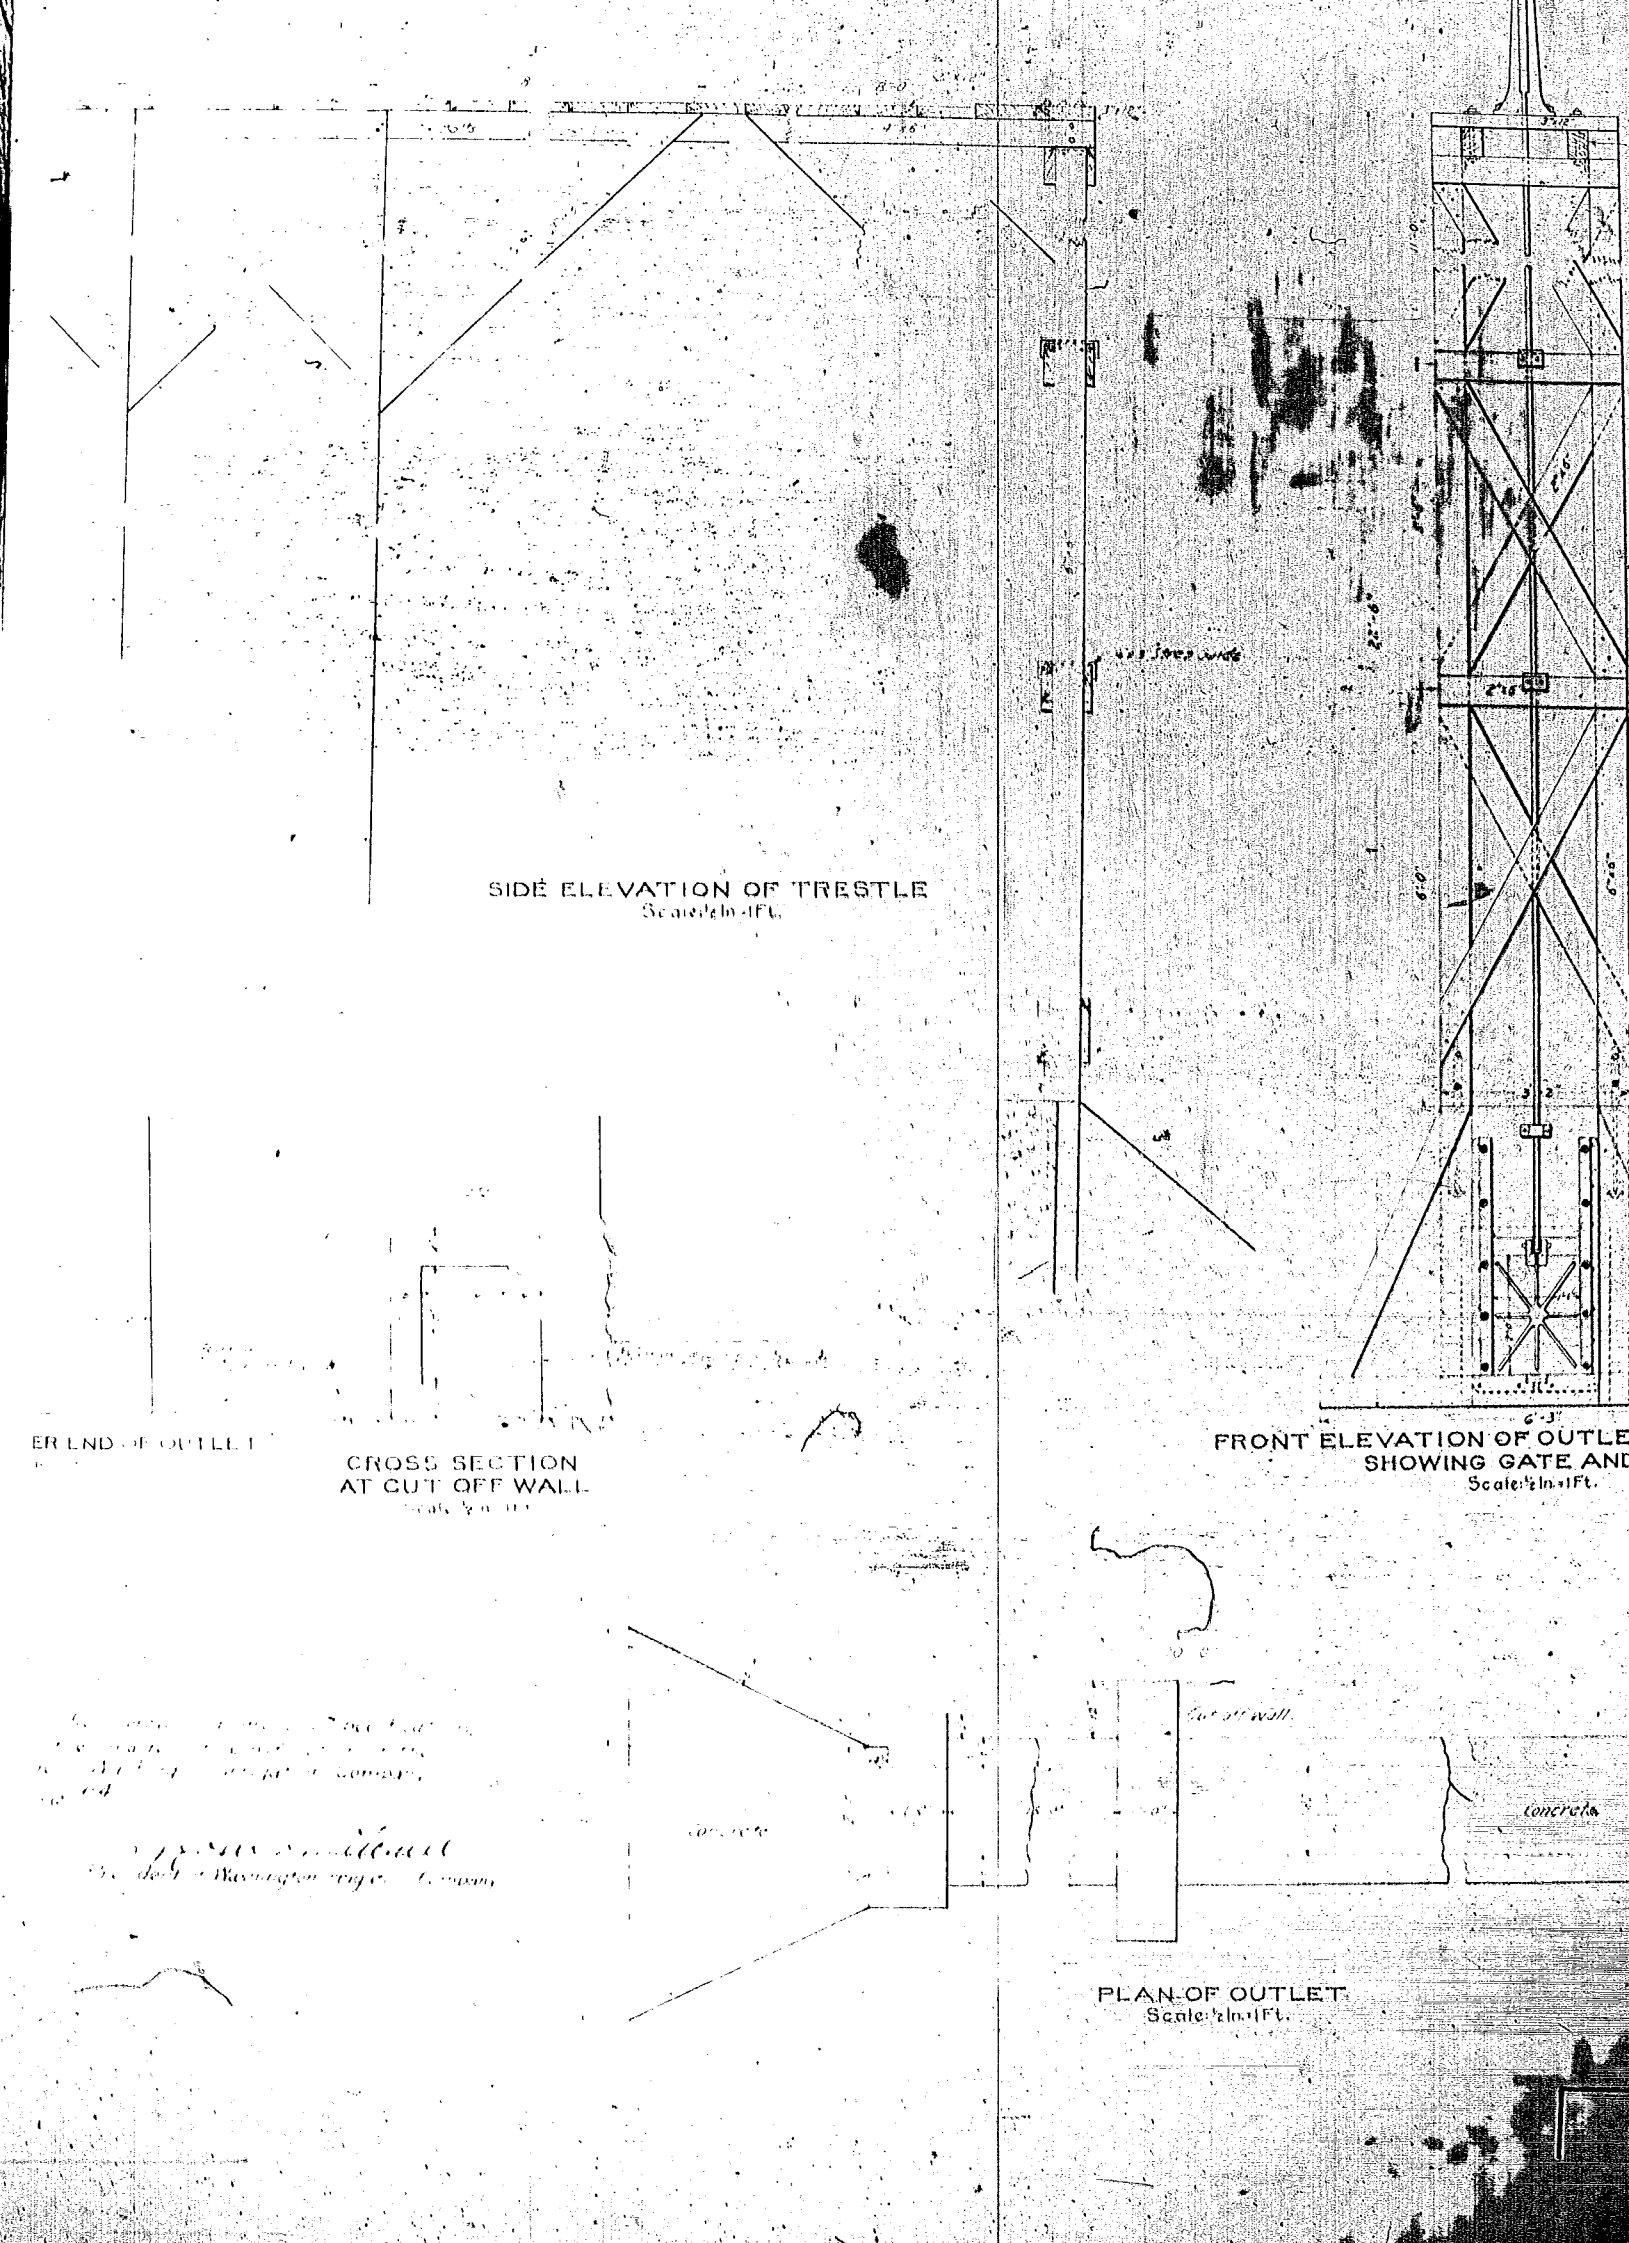
SIDE ELEVATION OF TRESTLE
Scale: ½ In = 1 Ft.
CROSS SECTION
AT CUT OFF WALL
FRONT ELEVATION OF OUTLE
SHOWING GATE AND
Scale: ½ In = 1 Ft.
PLAN OF OUTLET
Scale: ½ In = 1 Ft.
concrete

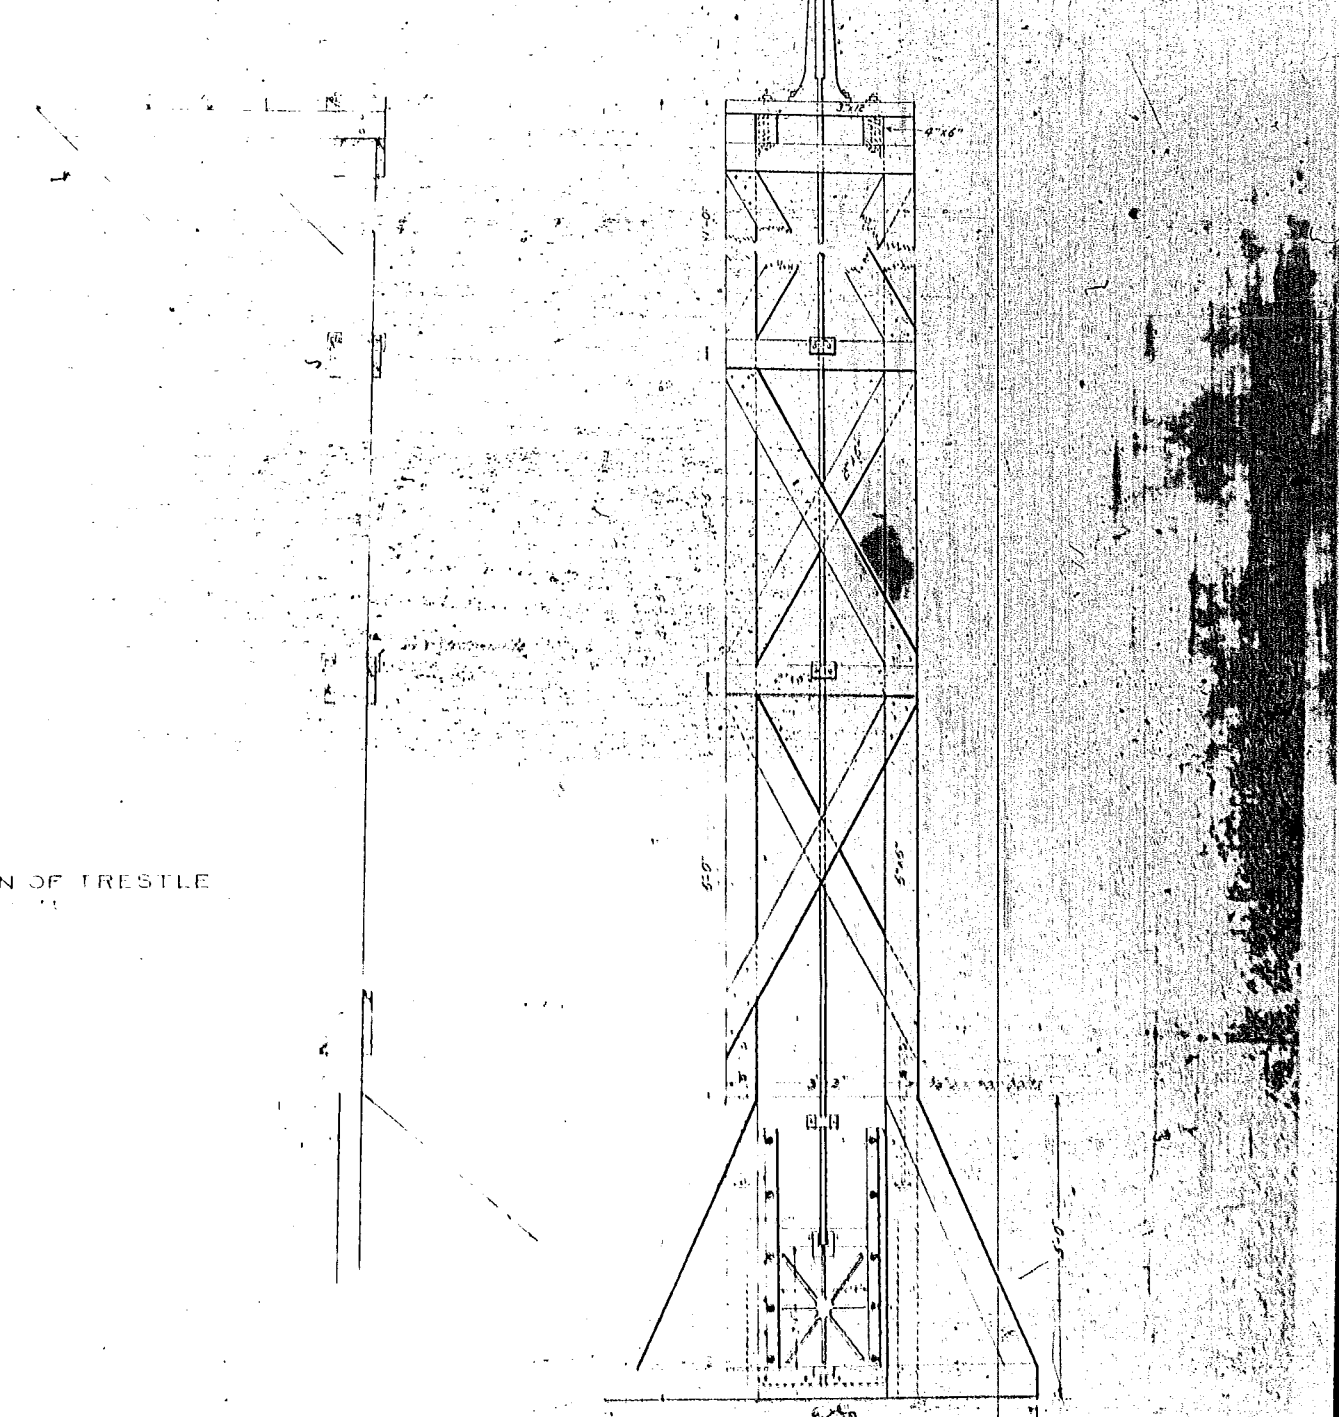

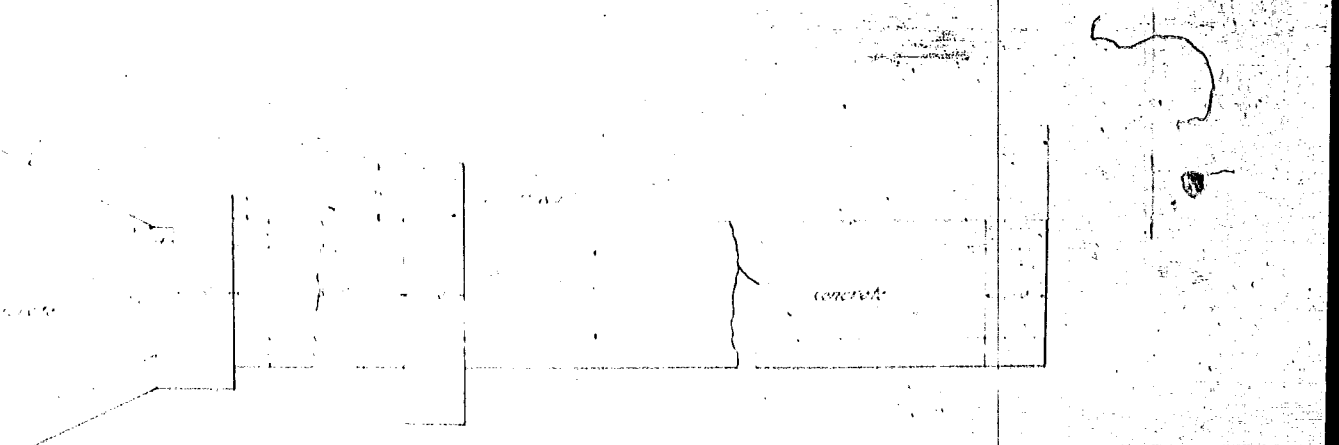

PLAN OF OUTLET
Scale: 1in=1Ft.

2 Sheets
Sheet No 2

November 1, 1910
Filed March 15, 19