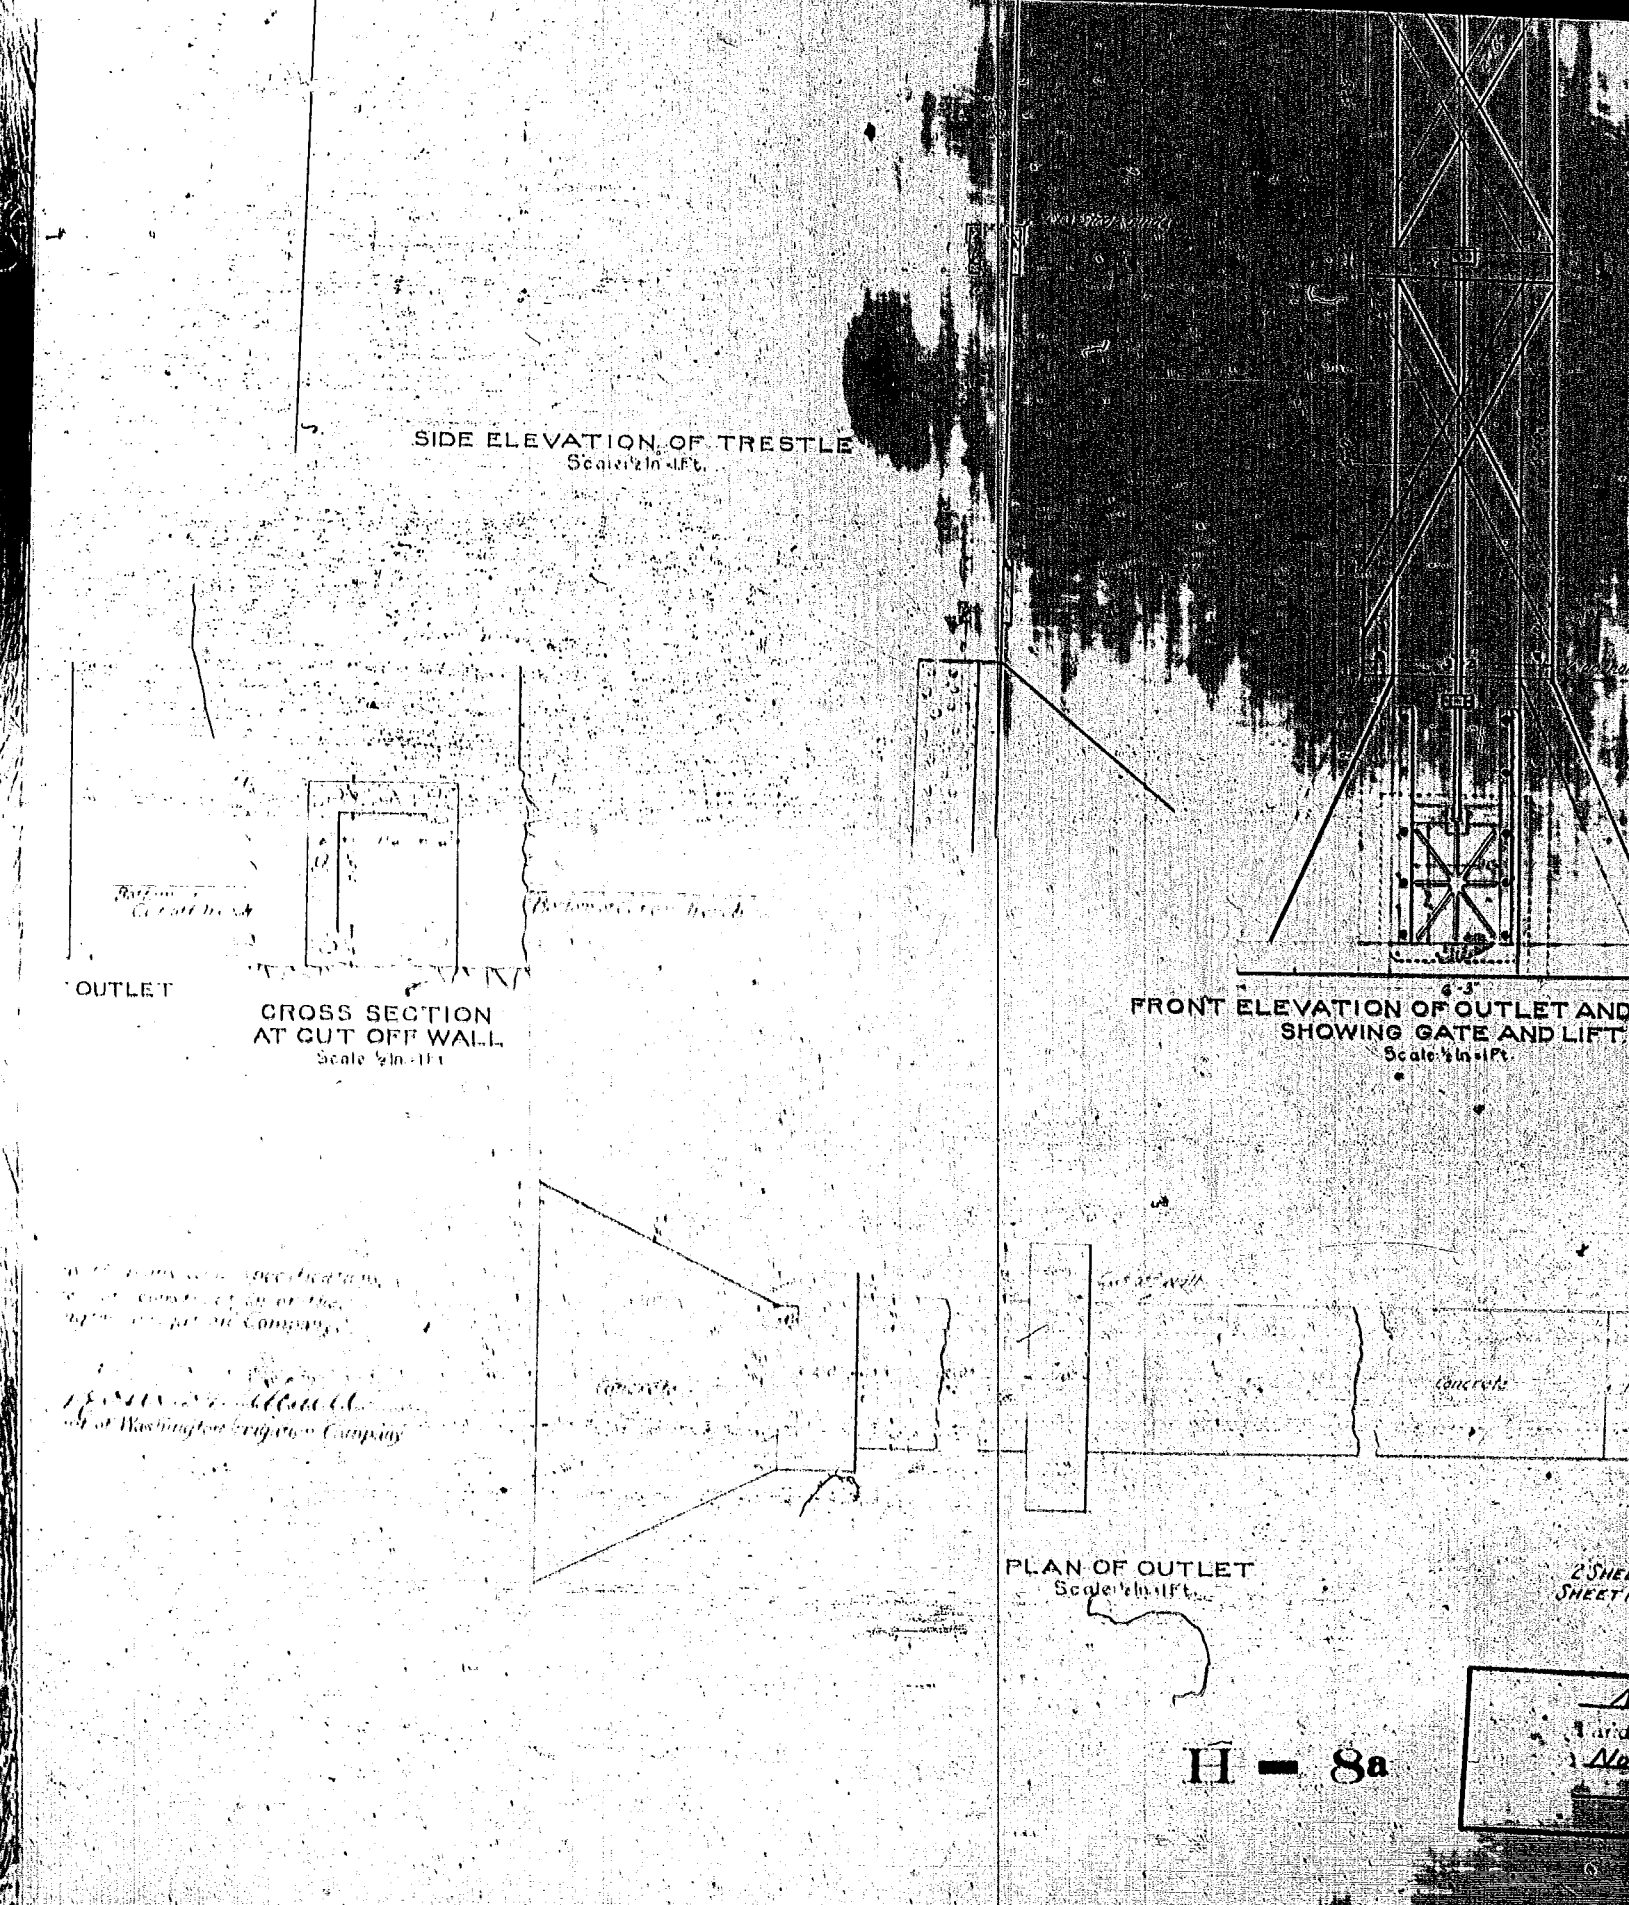
SIDE ELEVATION OF TRESTLE
Scale ½in.=1Ft.
OUTLET
CROSS SECTION
AT CUT OFF WALL
Scale ½in.=1Ft.
FRONT ELEVATION OF OUTLET AND
SHOWING GATE AND LIFT
Scale ½in.=1Ft.
6'-3"
Concrete
Concrete
PLAN OF OUTLET
Scale ½in.=1Ft.

H — 8a

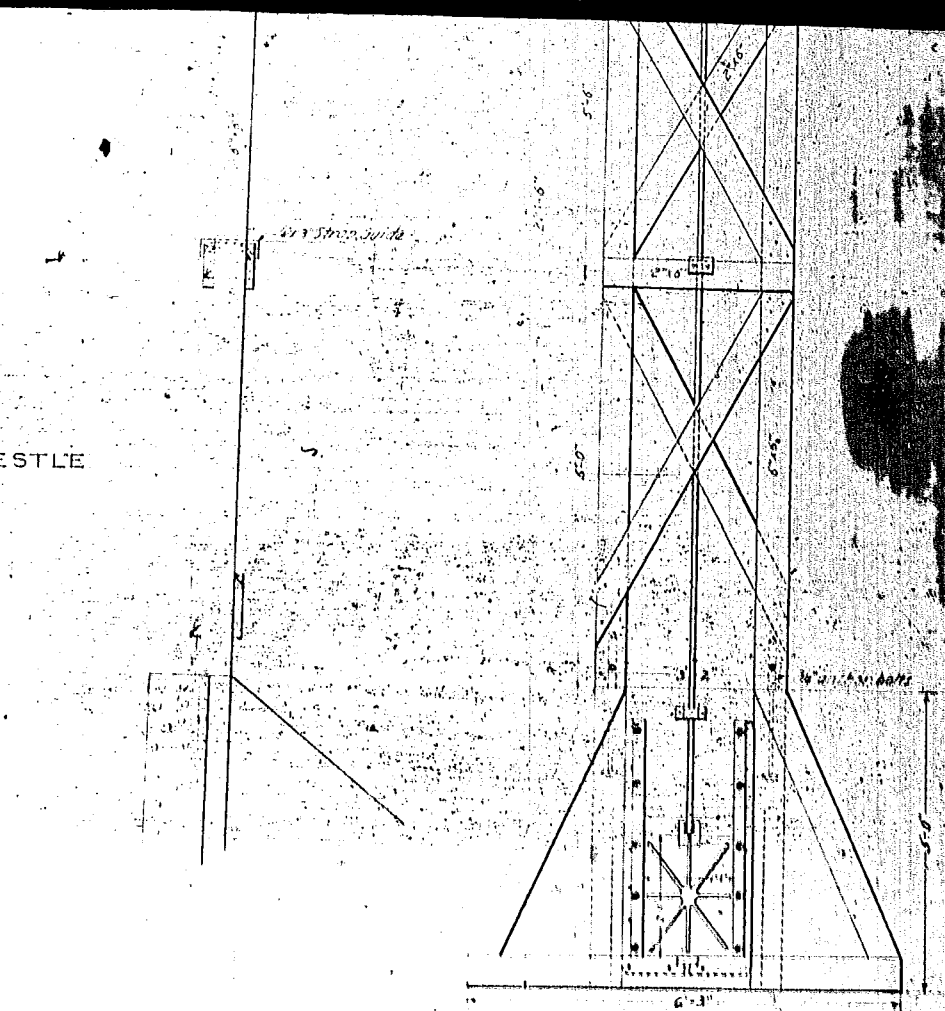

FRONT ELEVATION OF OUTLET AND TRESTLE
SHOWING GATE AND LIFT.
Scale ½ In = 1 Ft.

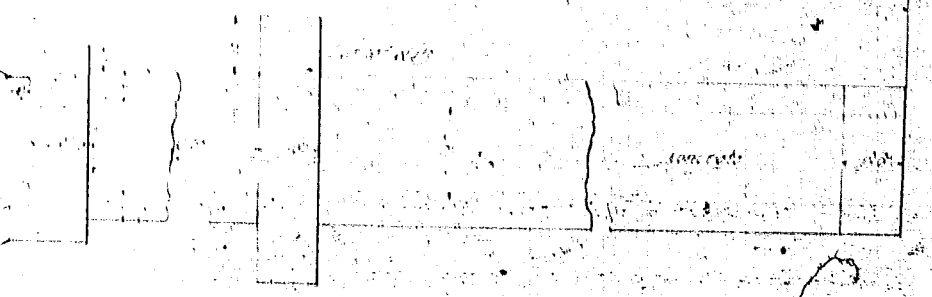

PLAN OF OUTLET
Scale ½ In = 1 Ft.

2 SHEETS
SHEET No 2

H — 8a

November 1, 1910
Land Filed March 15 1911
November 27, 1914
W. D. Beers
State Engineer