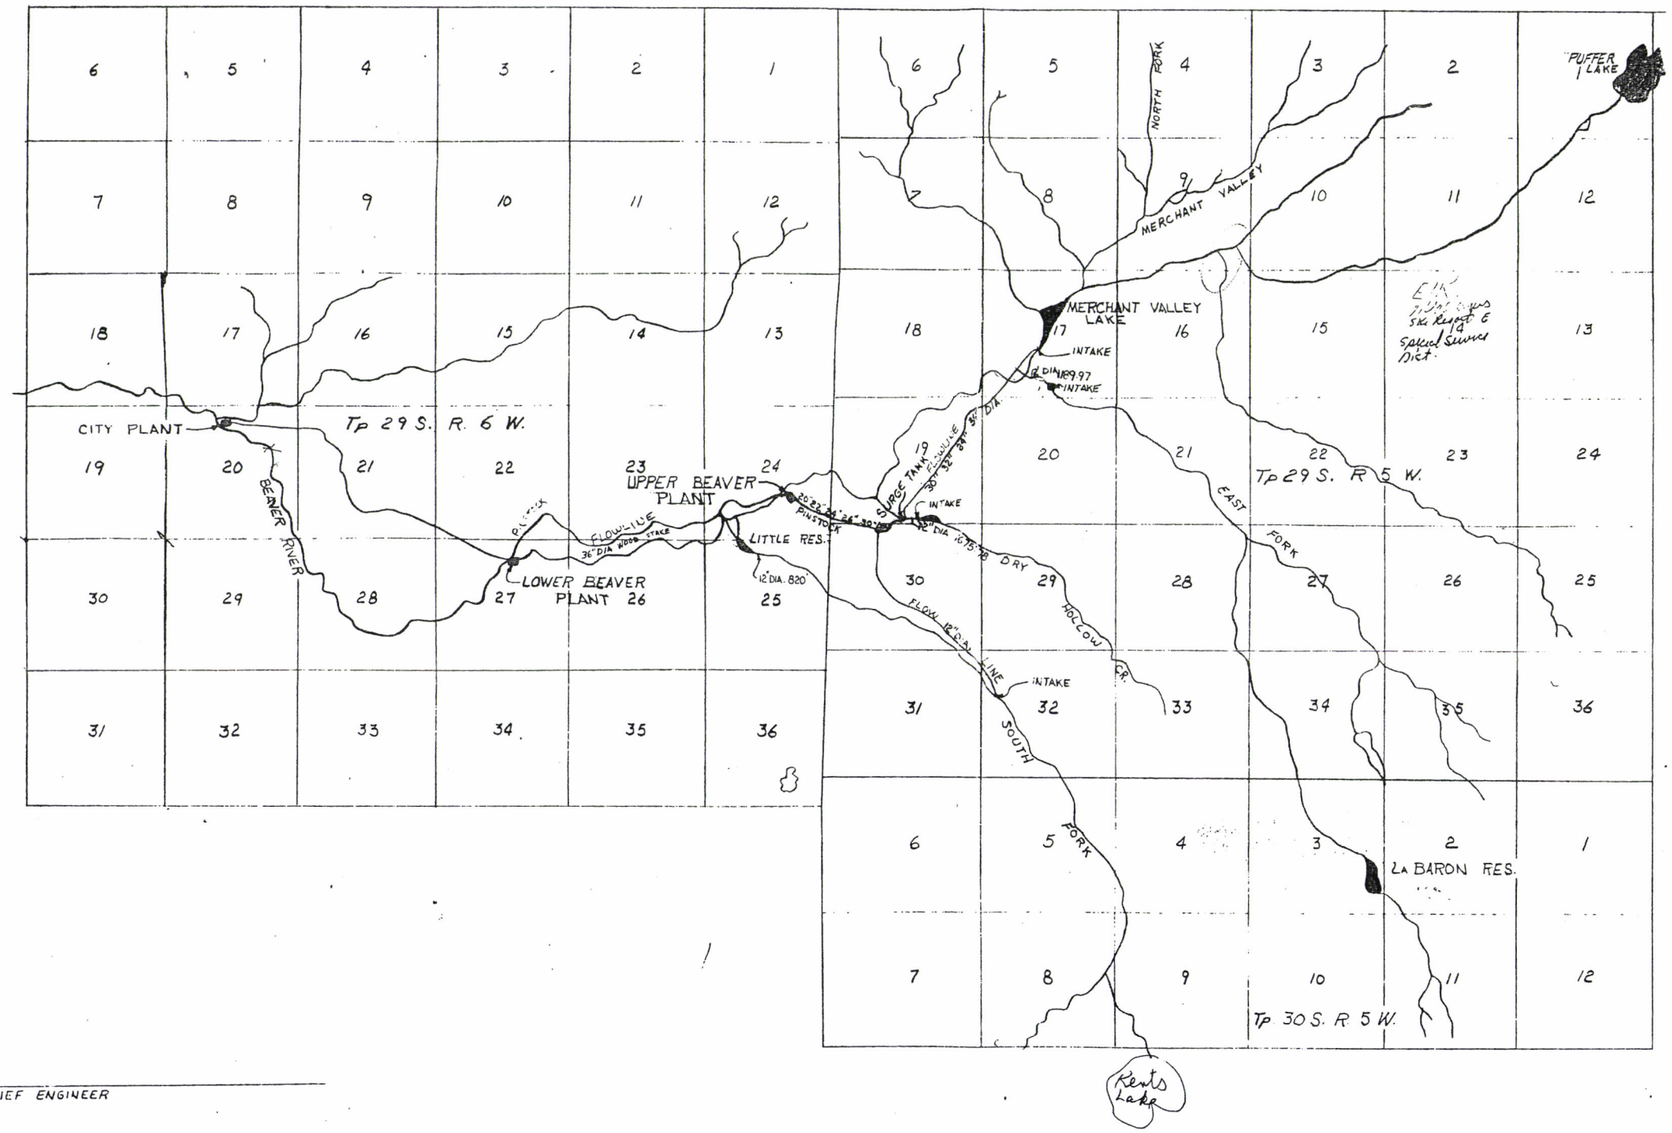

CHIEF ENGINEER

77-1906
(a31809)
77-1907
(a31824)

UTAH POWER & LIGHT COMPANY
TELLURIDE DIVISION
KEY MAP
HYDRO POWER PLANT DEVELOPMENT
BEAVER CANYON
TAKEN FROM EXHIBIT 5 PROJECT No. 814

UTAH POWER & LIGHT COMPANY
SALT LAKE DIVISION, UTAH

SCALE: NONE
DATE 9-18-74
2889-C

0 5000 10,000 20,000 FEET
SCALE: 3"

DRAWN BY	R. LAY
CHECK BY	
CORRECT	

DATE	REVISION	BY	CHK.