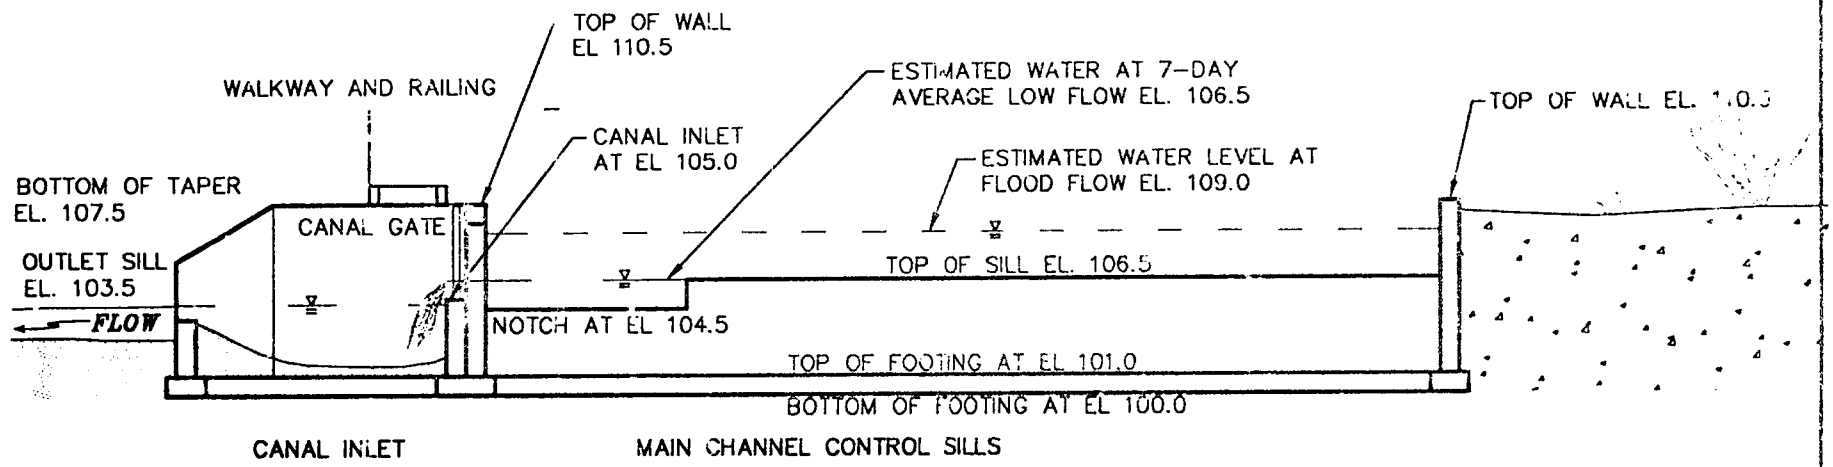

TYPICAL CROSS SECTION-LOOKING DOWNSTREAM
MAIN CHANNEL AND CANAL INLET CONTROL STRUCTURE

Figure 2-2-5
Uintah Unit
Typical Diversion Cross Section