Possible Repair of Chamberlain Spring

(Minimum)

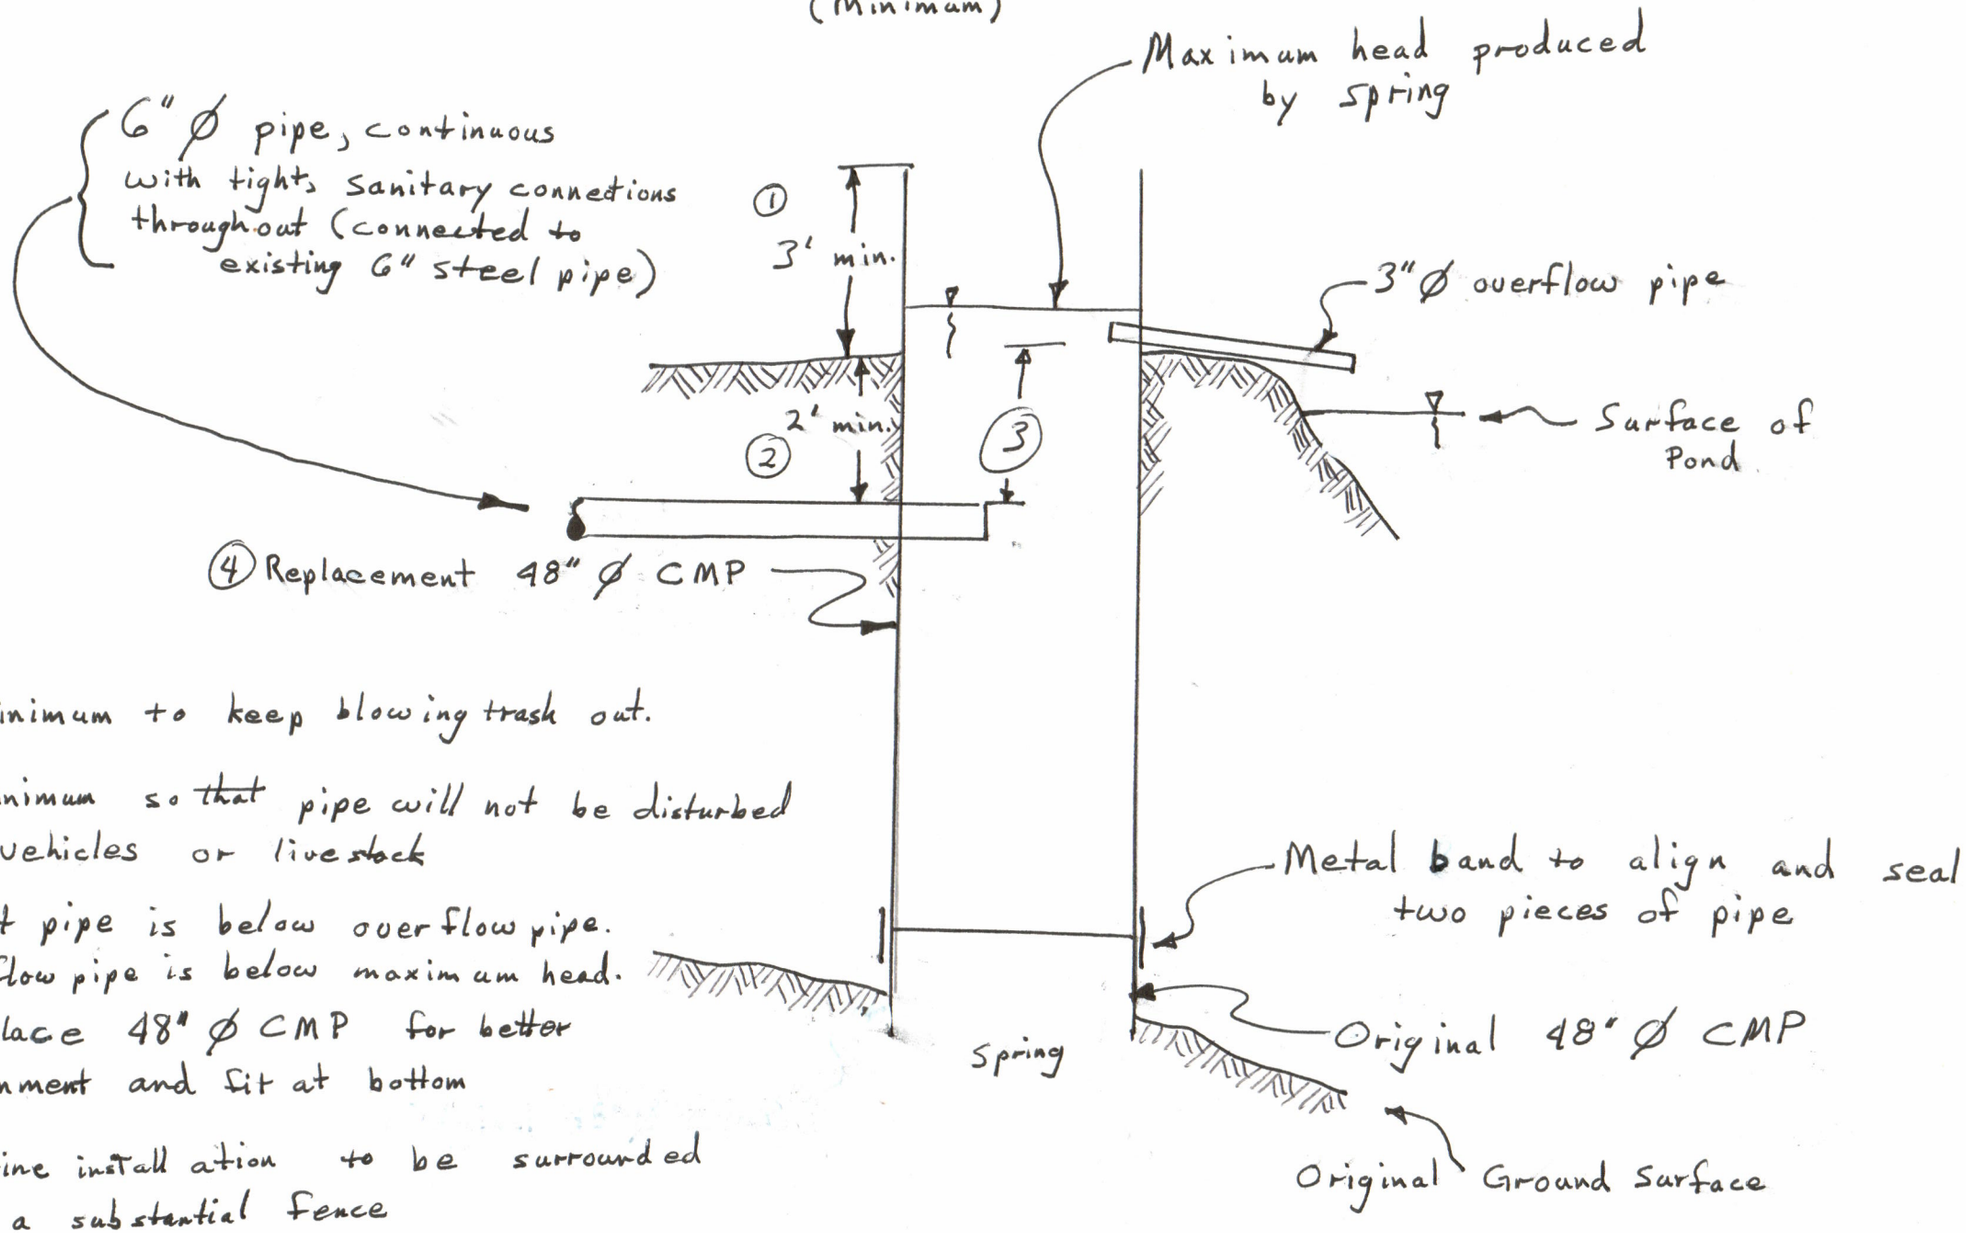

Notes:

① 3' minimum to keep blowing trash out.

② 2' minimum so that pipe will not be disturbed by vehicles or livestock

③ Inlet pipe is below overflow pipe. Overflow pipe is below maximum head.

④ Replace 48" Ø CMP for better alignment and fit at bottom

⑤ Entire installation to be surrounded by a substantial fence

⑥ CMP = Corrogated Metal Pipe = culvert
Ø = diameter (ID or OD)