Ex. 127

A-2888

Spring Ditch
Drains
Irrigation Ditches in Use
Abandoned Irrigation Ditches

Scale 100 ft = 1 Inch

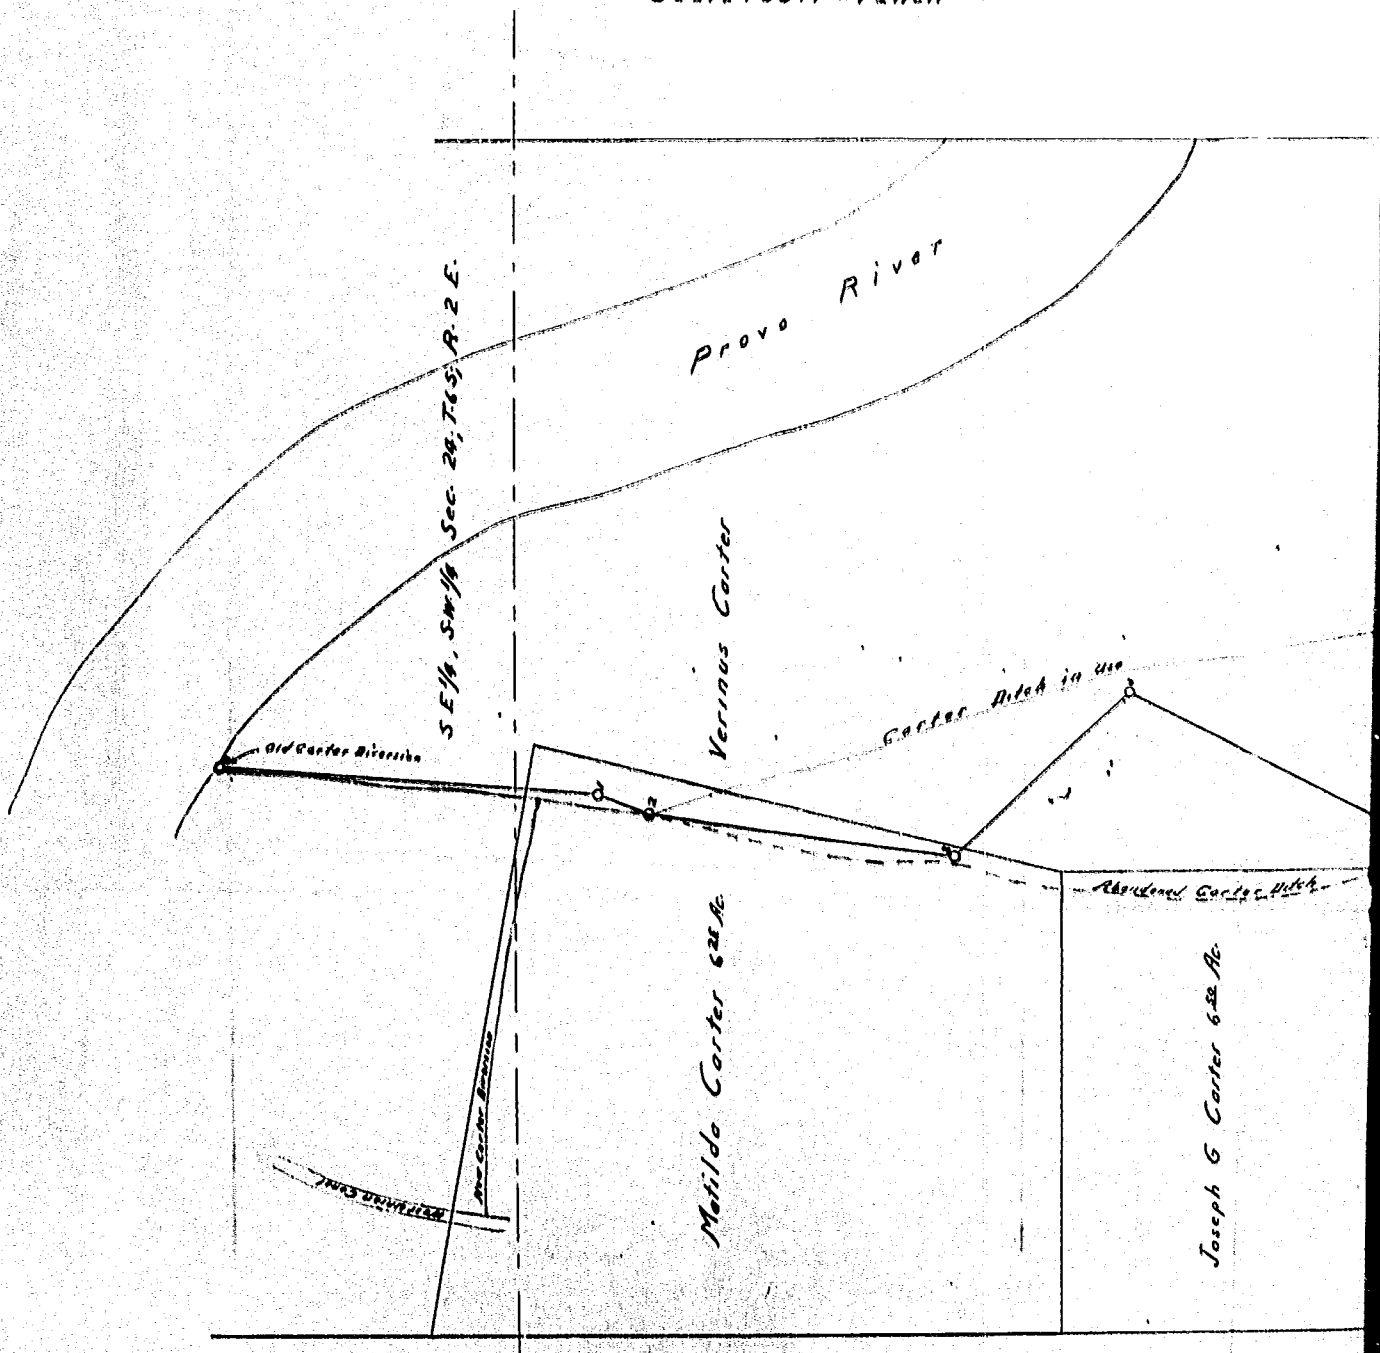

Ex. 127

#2888

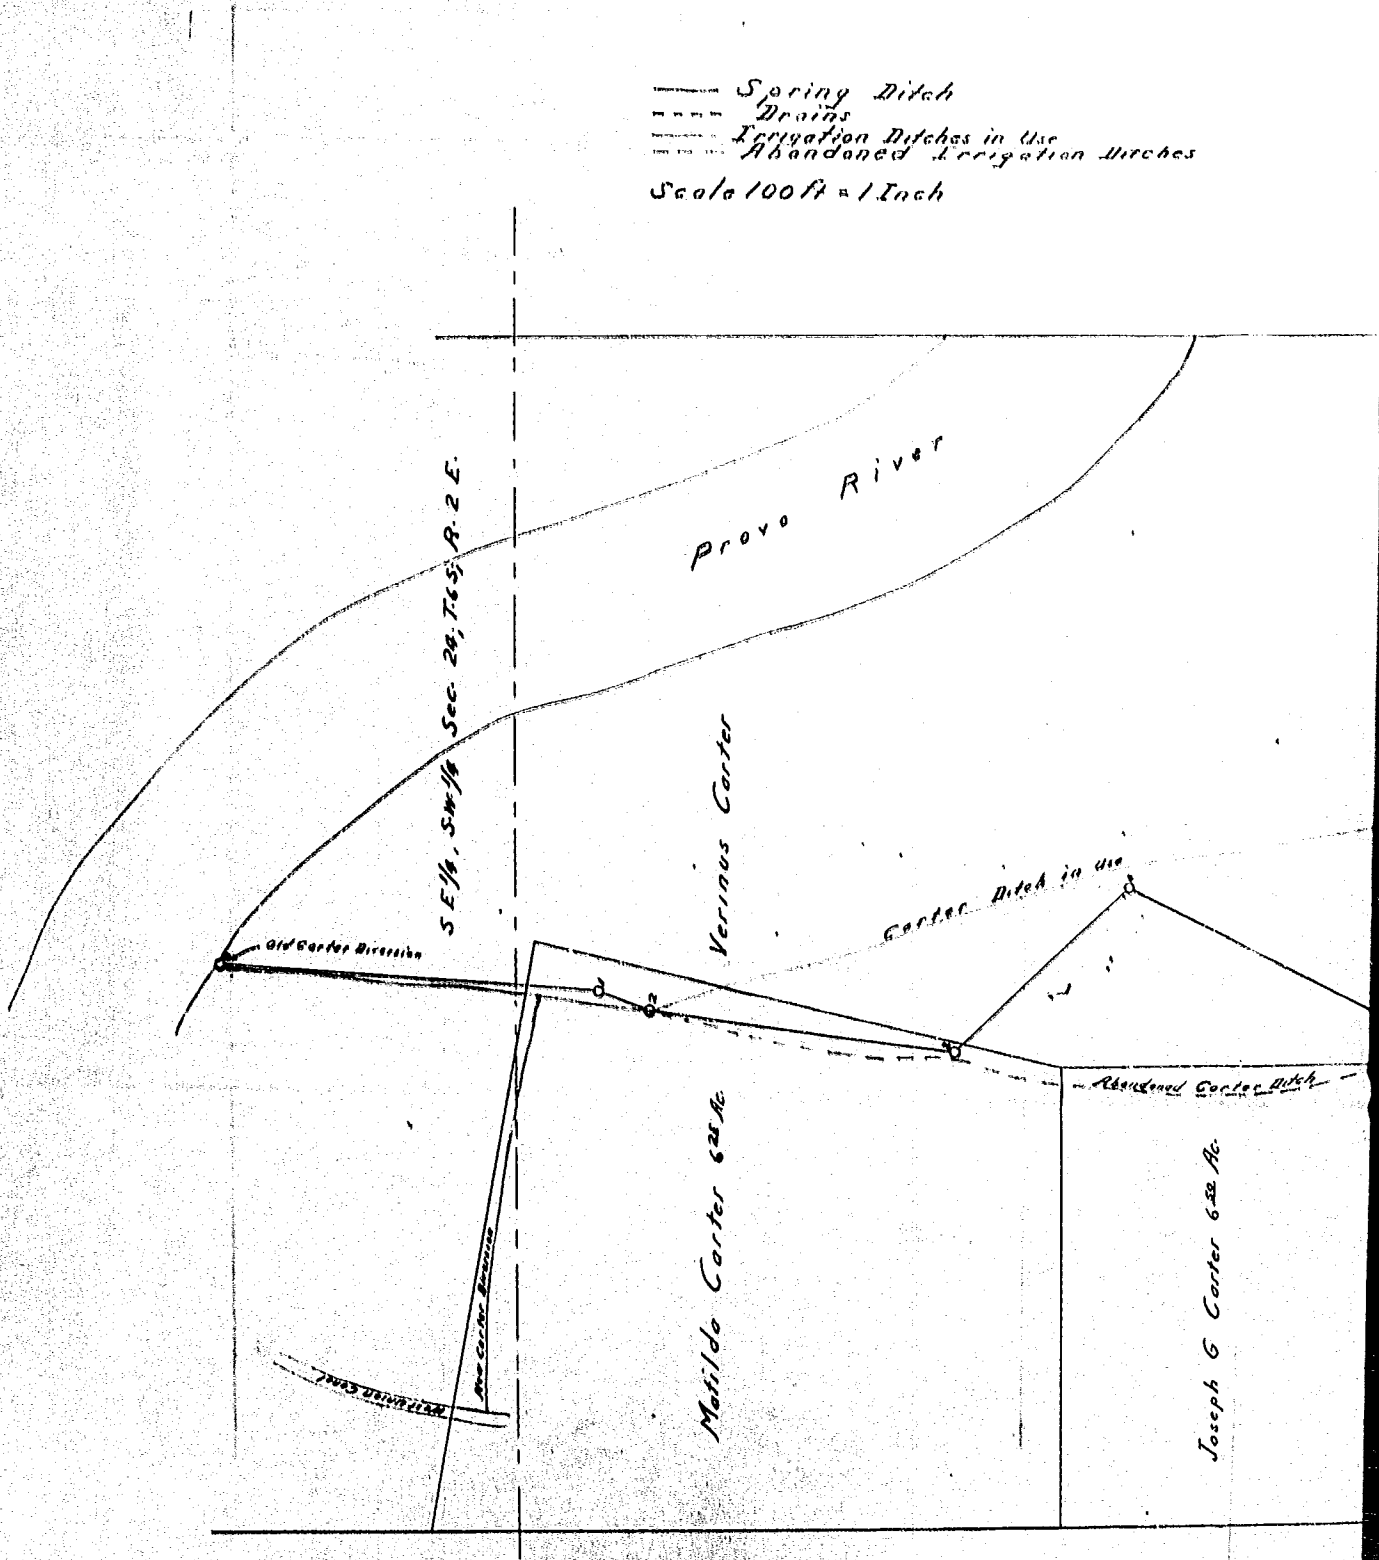

Spring Ditch
Drains
Irrigation Ditches in Use
Abandoned Irrigation Ditches
Scale 100 ft = 1 Inch
Provo River
S E 1/4, S.W. 1/4 Sec. 24, T.6S, R.2 E.
Verinus Carter
Carter Ditch in Use
Old Carter Diversion
Abandoned Carter Ditch
Matilda Carter 6.25 Ac.
Joseph G Carter 6.50 Ac.

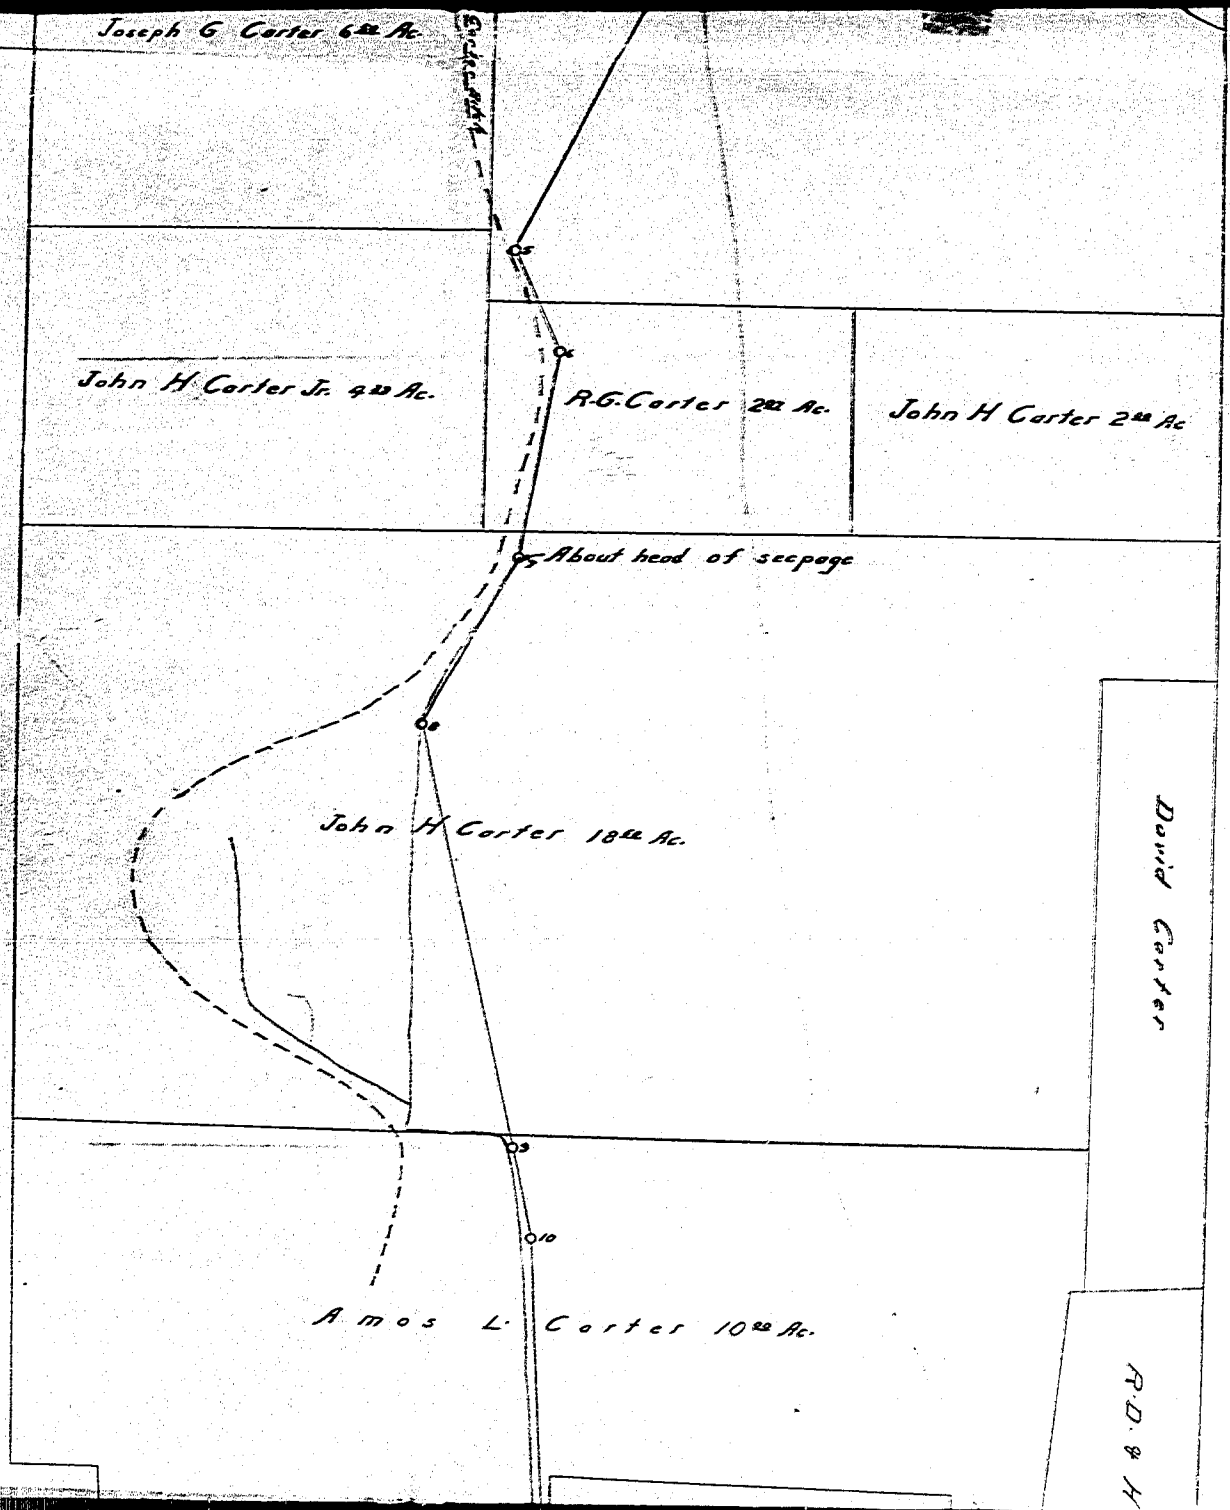
Joseph G Carter 6 Ac.
John H Carter Jr. 9 Ac.
R.G. Carter 2 Ac.
John H Carter 2 Ac
About head of seepage
John H Carter 18 Ac.
David Carter
Amos L. Carter 10 Ac.
R.D. & H

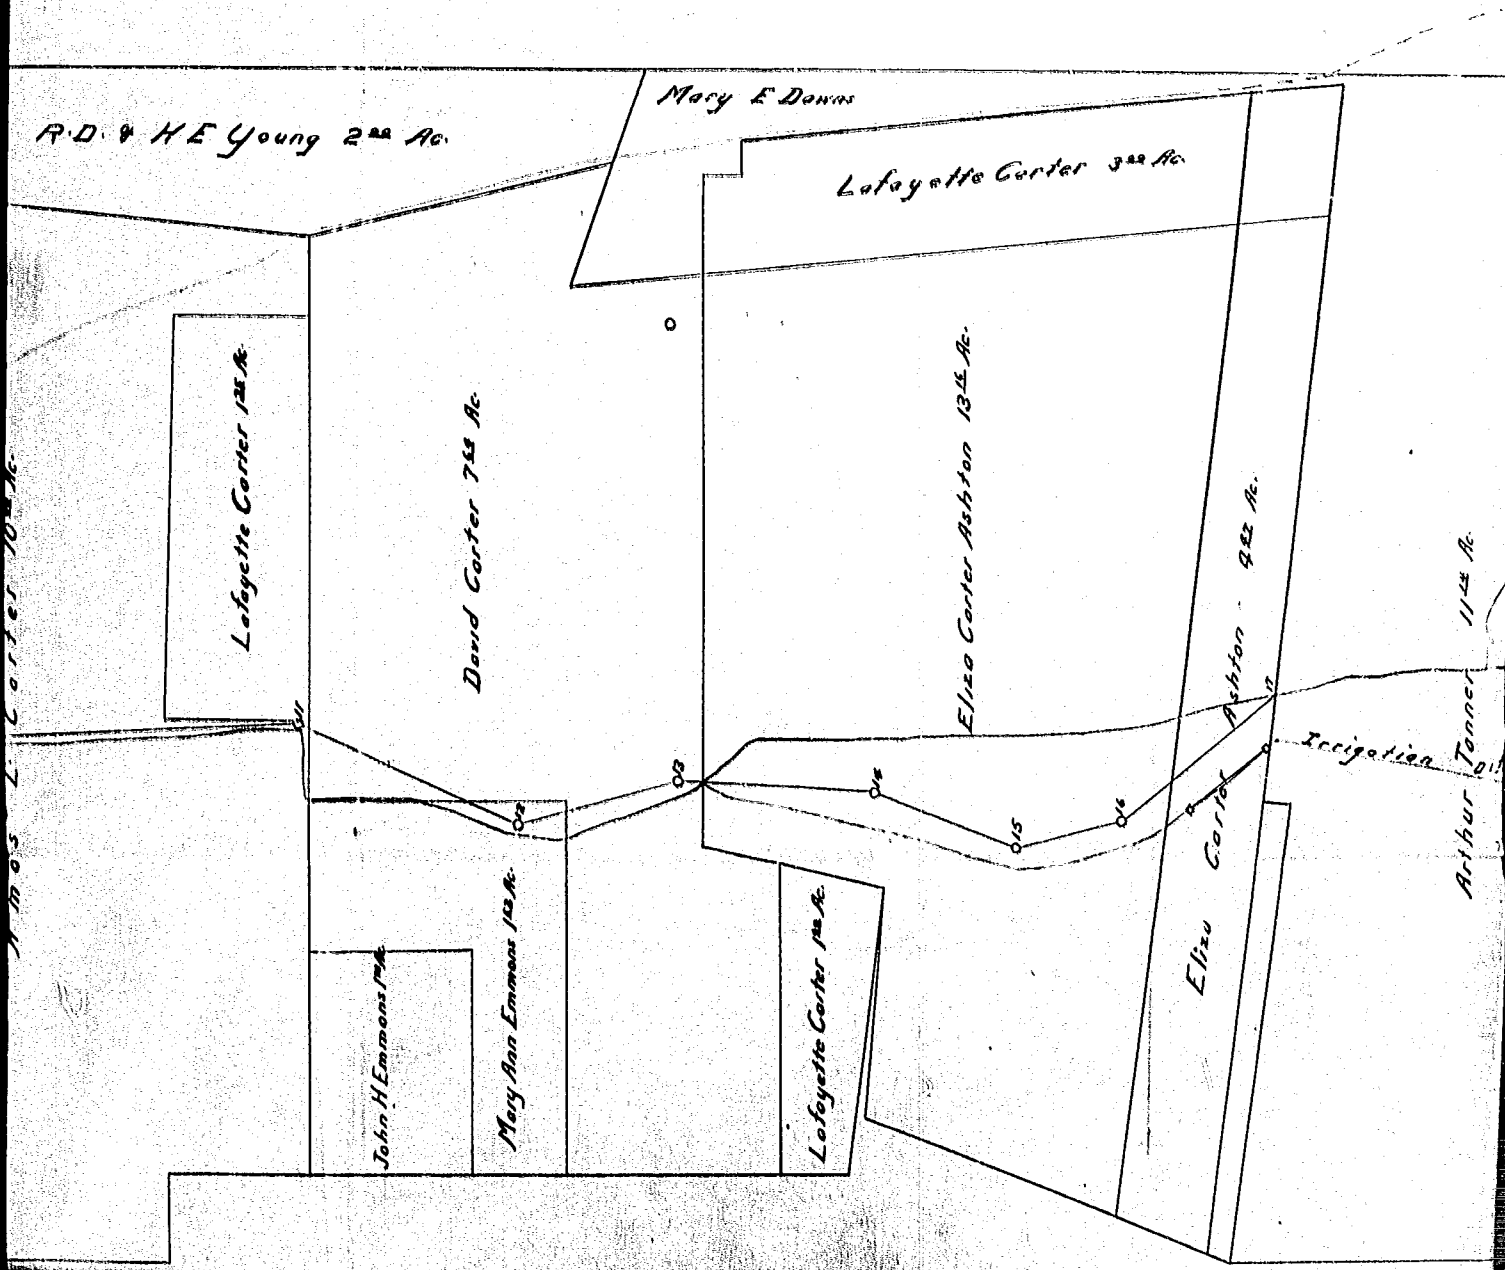

R.D. & H.E. Young 2 Ac.
Mary E Downs
Lafayette Carter 3 Ac.
Lafayette Carter 1 Ac.
David Carter 7 Ac.
Eliza Carter Ashton 13 Ac.
Eliza Carter Ashton 9 Ac.
Arthur Tanner 11 Ac.
Irrigation
John H Emmons 1 Ac.
Mary Ann Emmons 1 Ac.
Lafayette Carter 1 Ac.

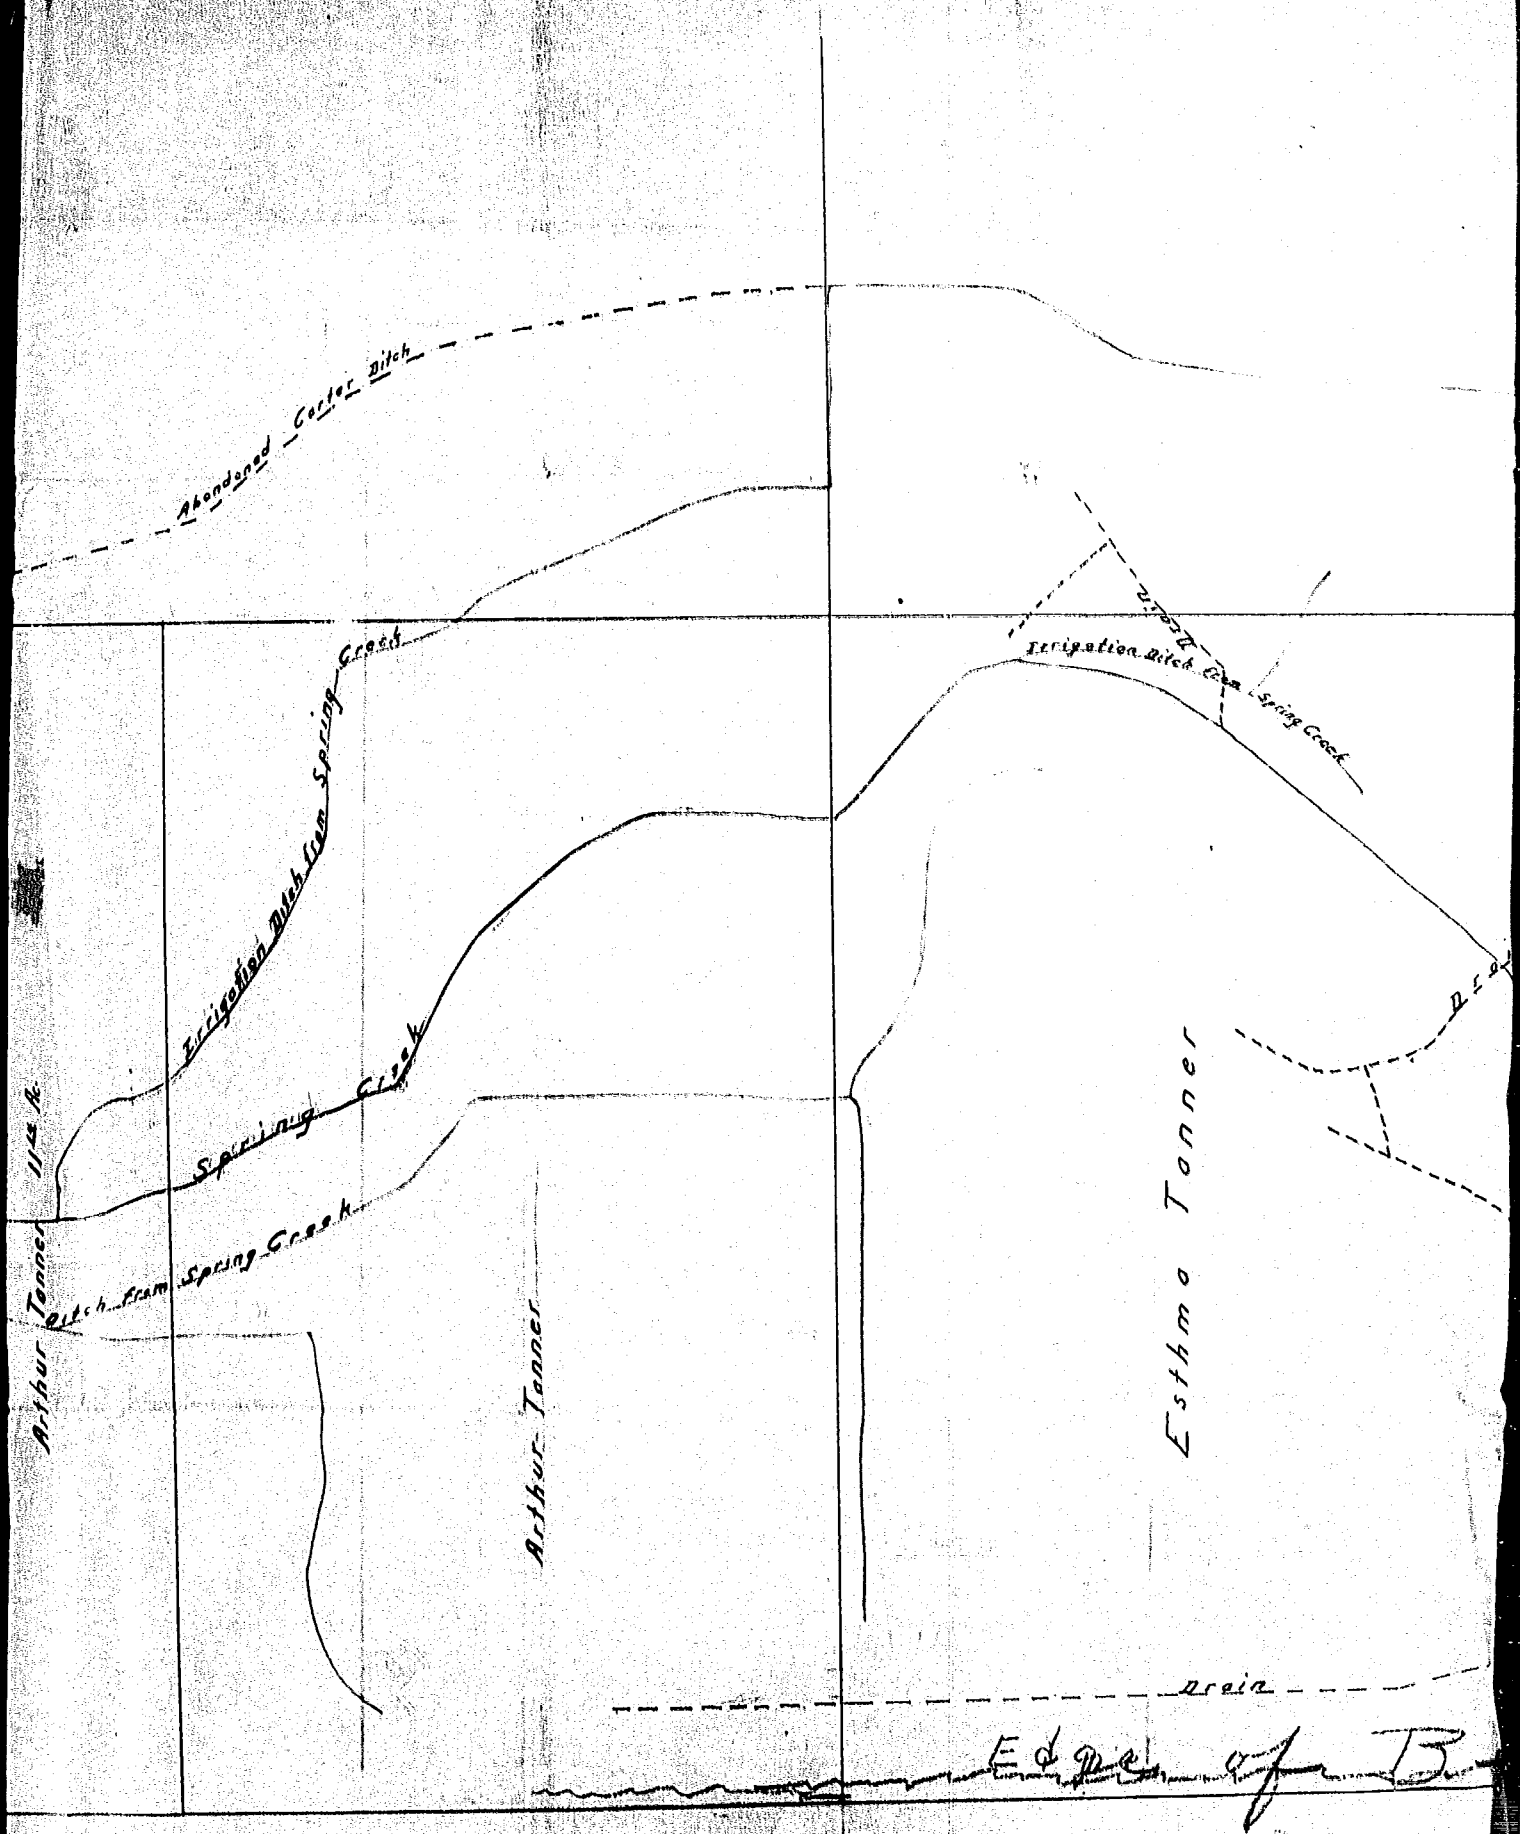
Abandoned Carter Ditch
Irrigation Ditch from Spring Creek
Irrigation Ditch from Spring Creek
Spring Creek
Ditch from Spring Creek
Arthur Tanner 1/2 A.
Arthur Tanner
Esthmo Tanner
drain
Edge of B

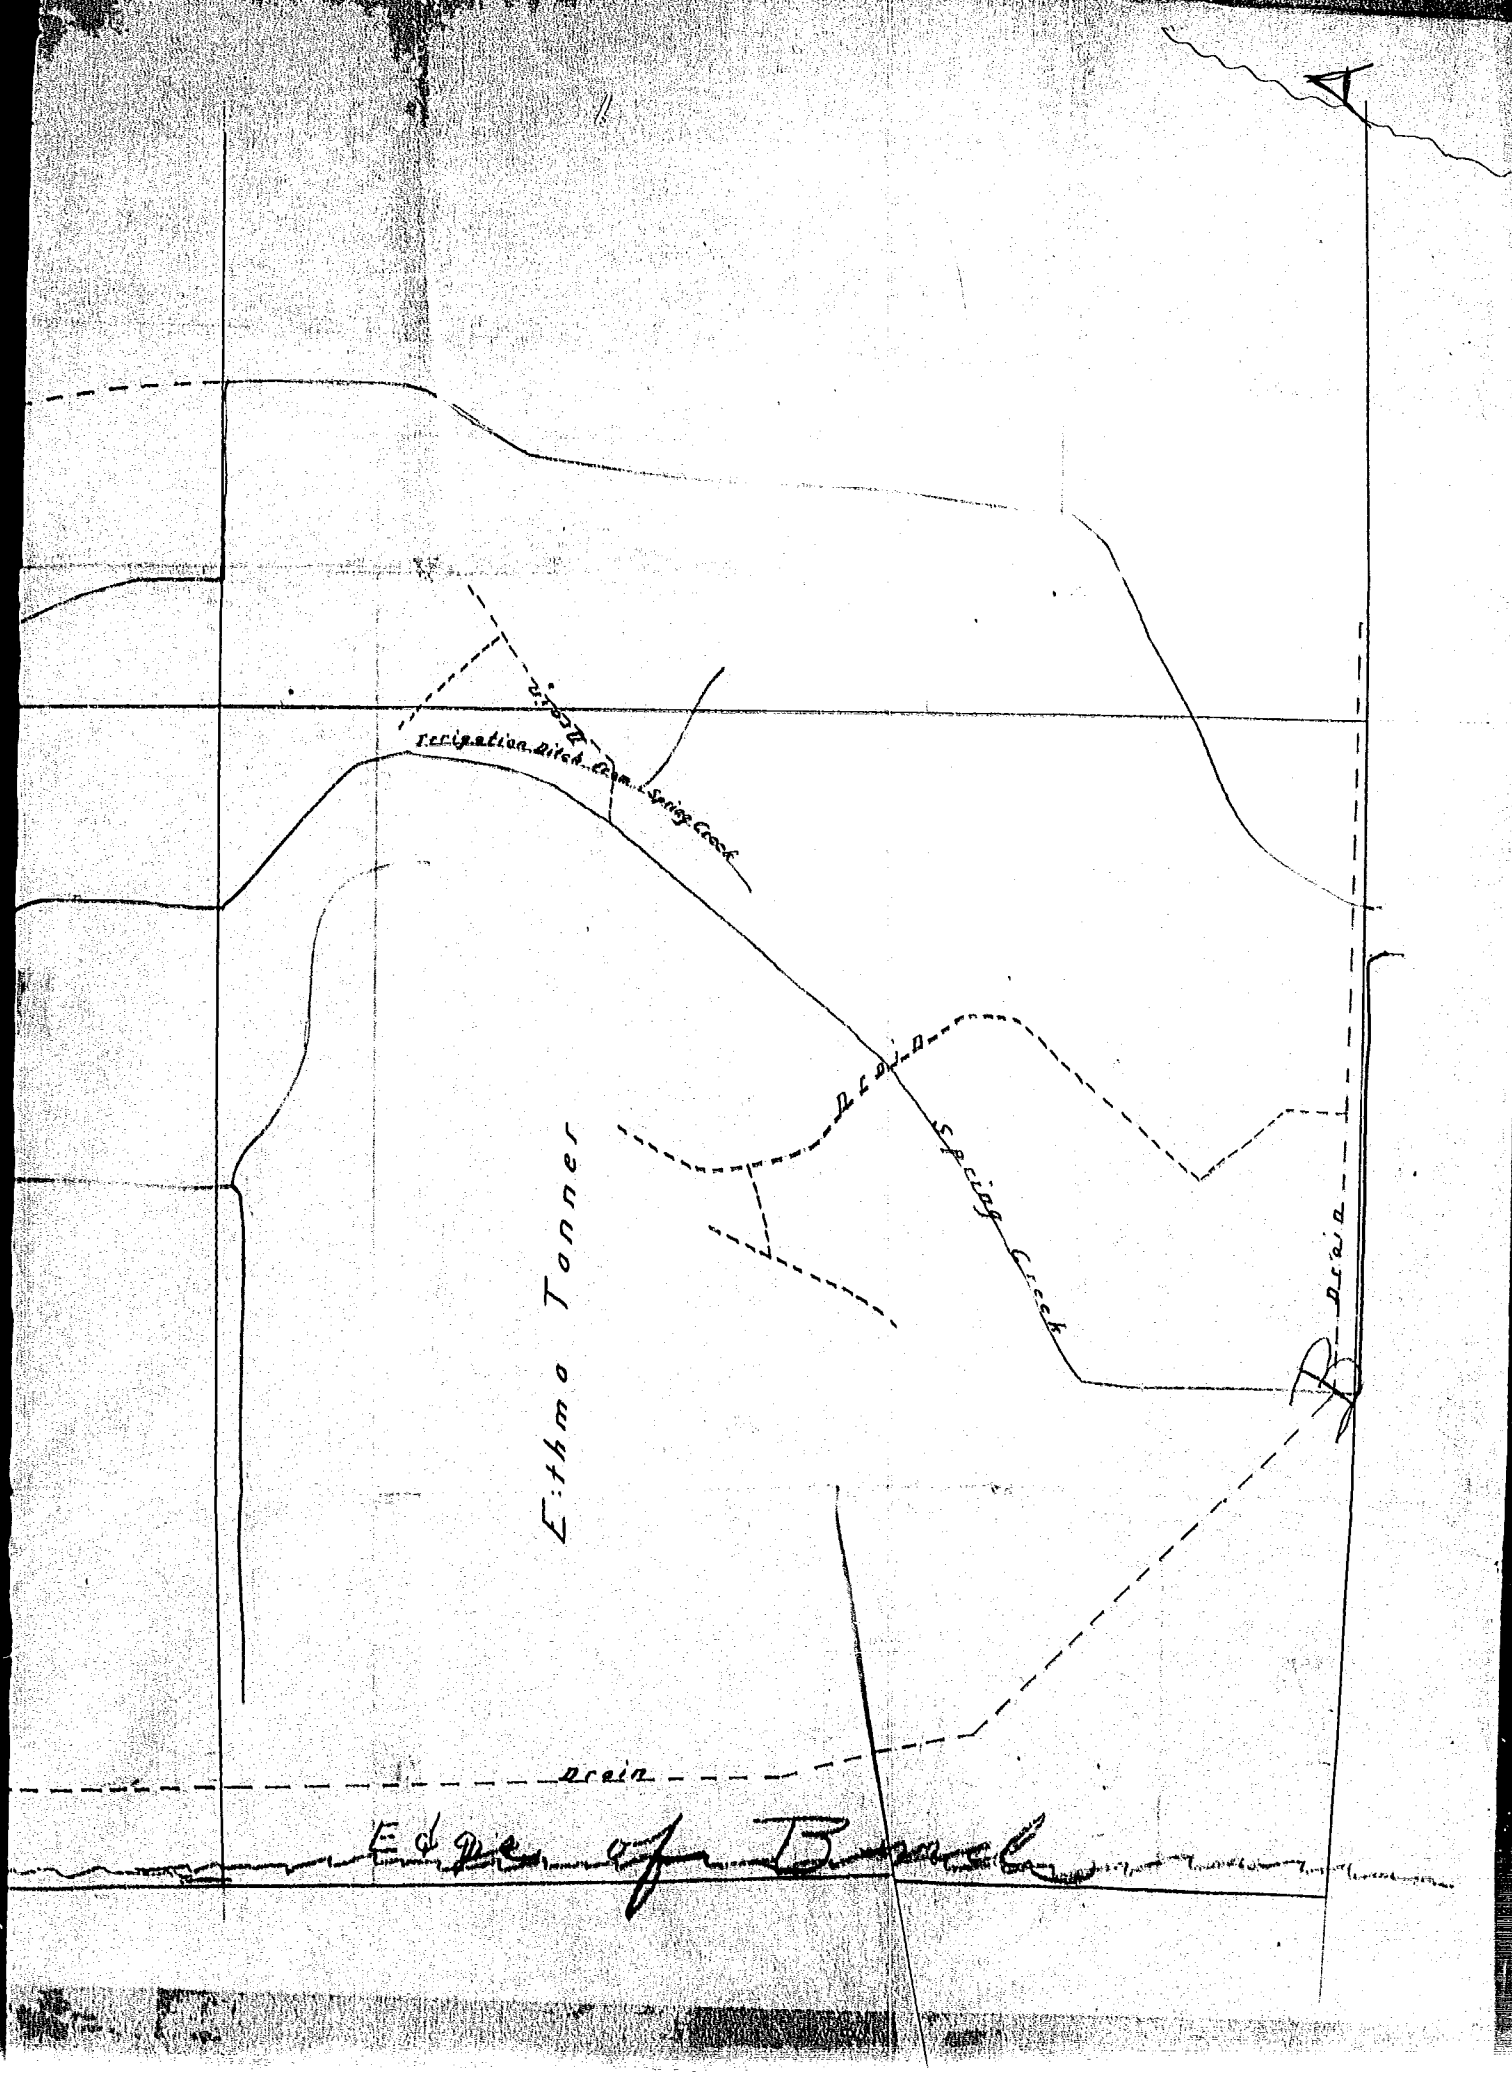
Irrigation Ditch from Spring Creek
Drain
Spring Creek
Drain
Ethmo Tonner
Drain