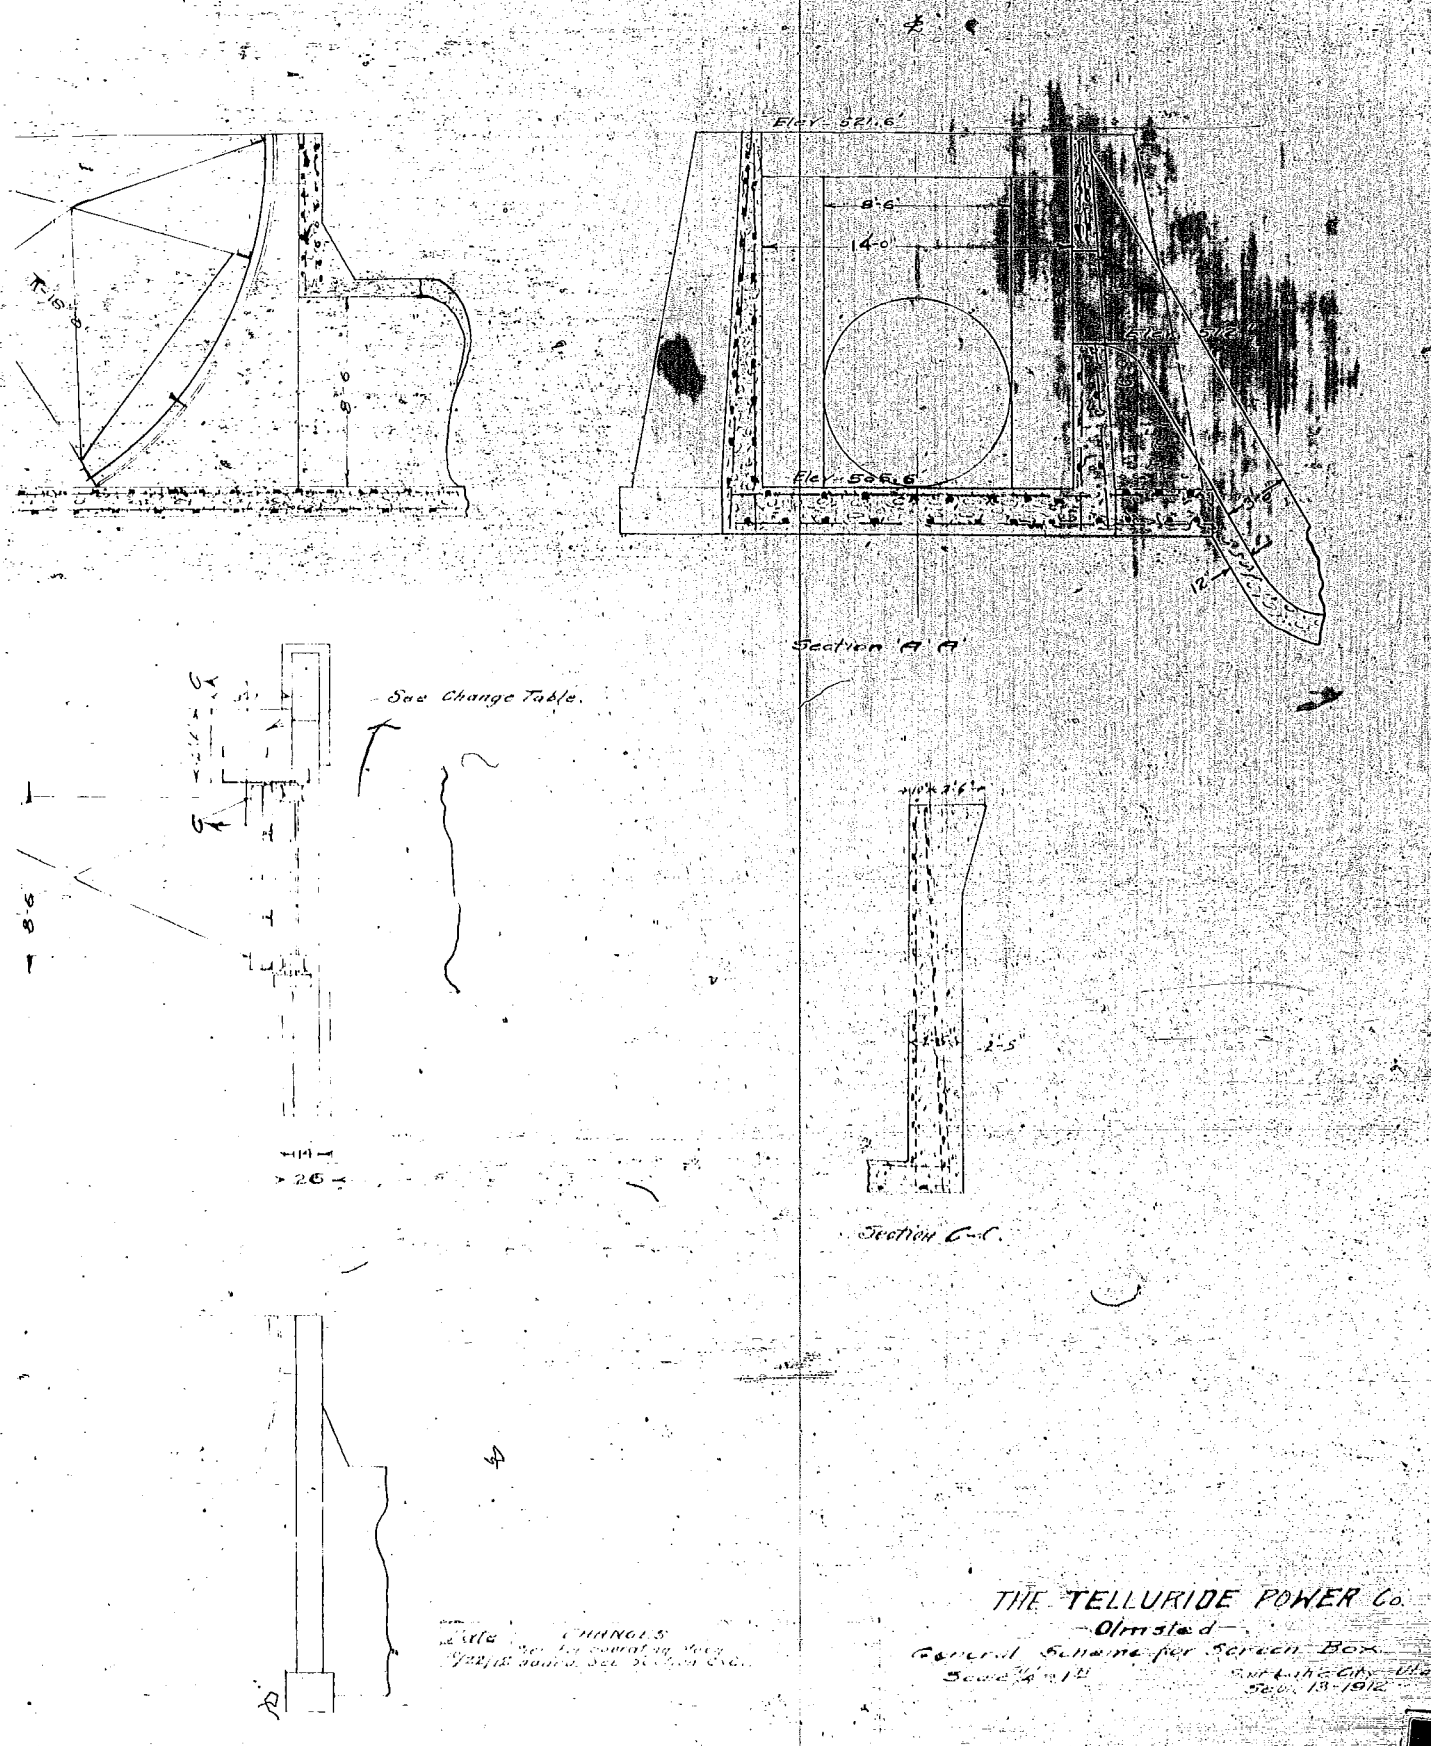

Date CHANGES

THE TELLURIDE POWER Co.
-Olmsted-
General Scheme for Screen Box
Scale 3/4" = 1'
Sept. 13-1912

UH206

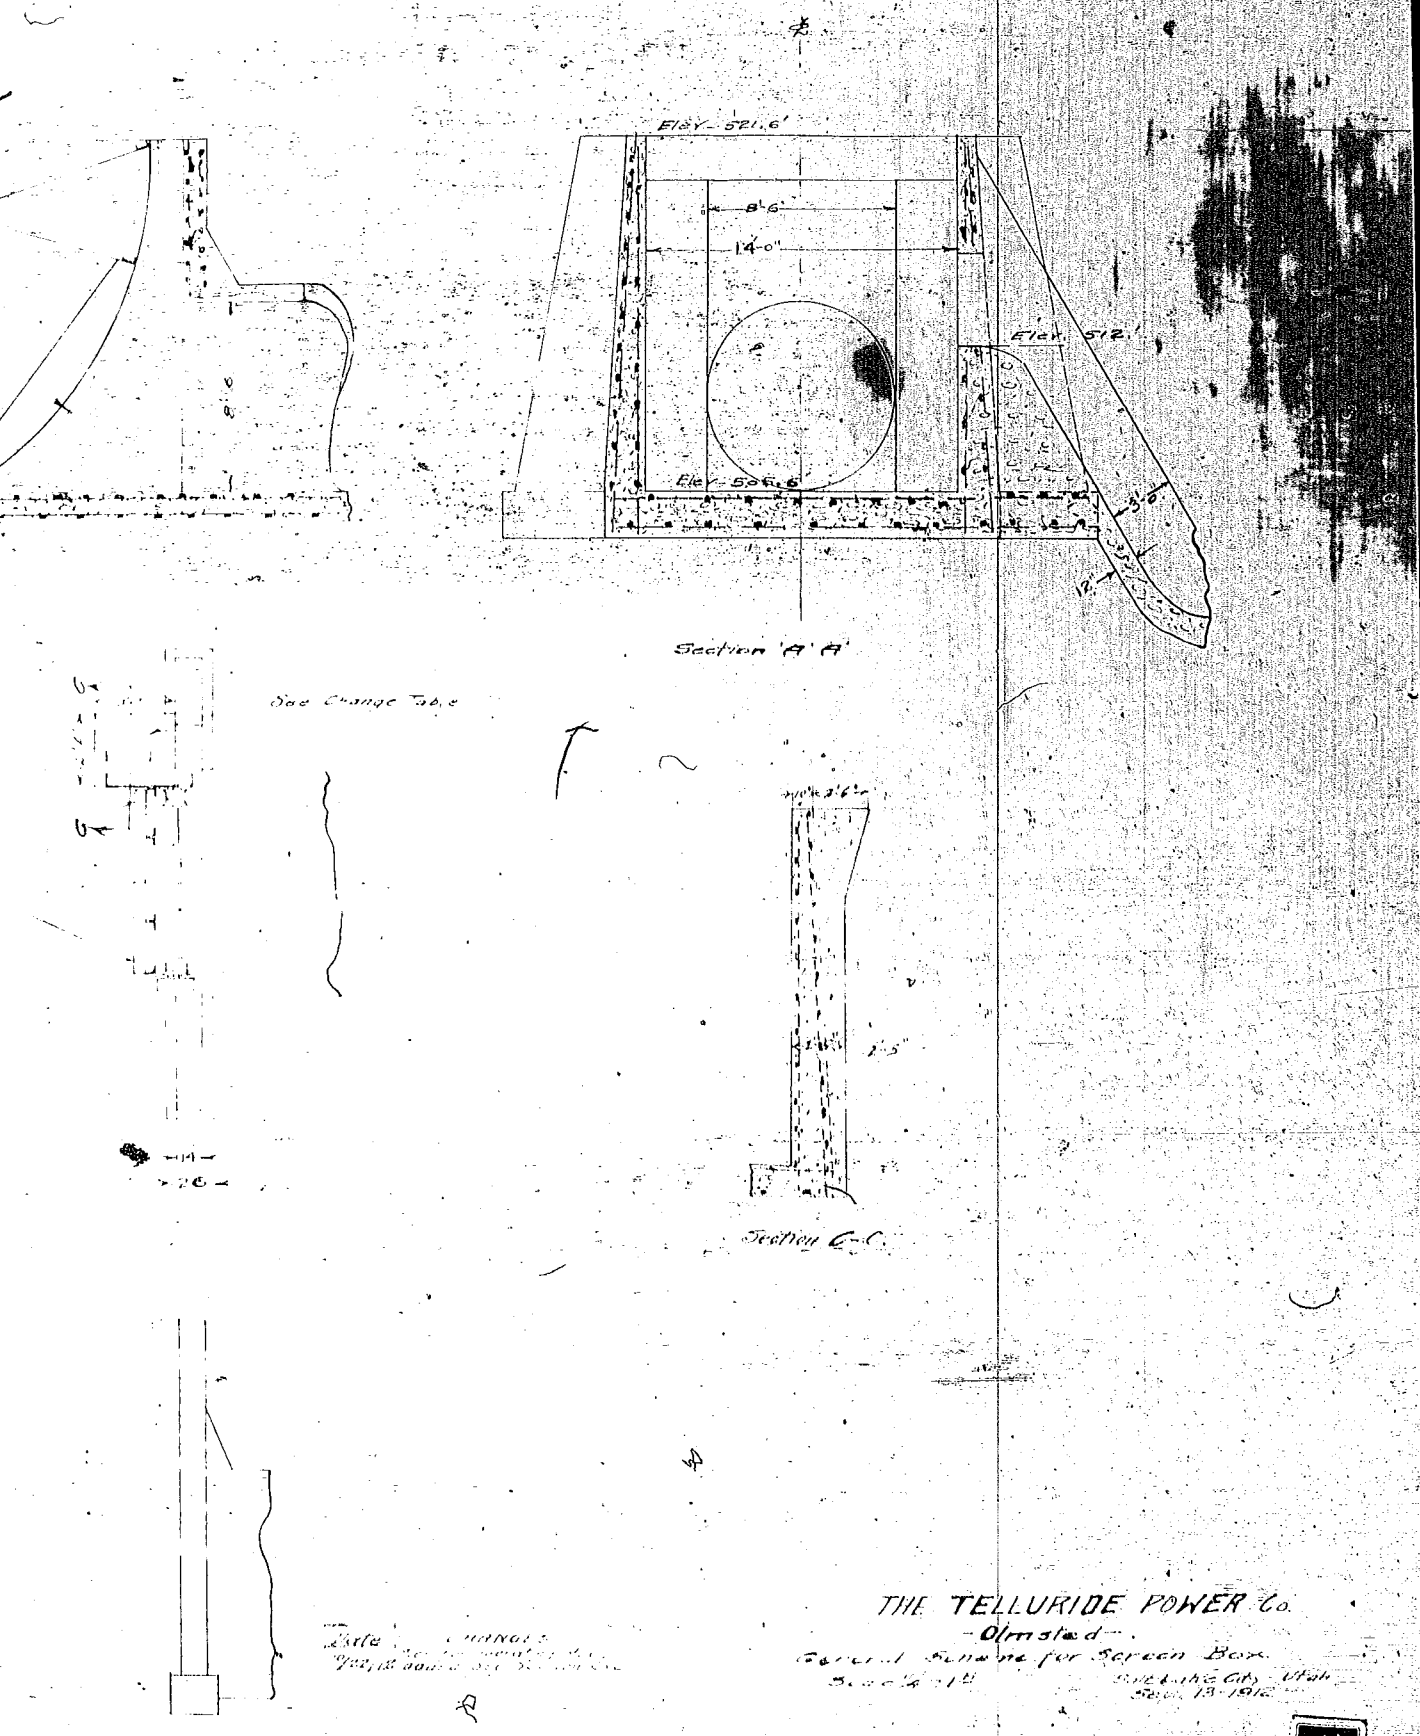

THE TELLURIDE POWER Co.
-Olmsted-
General Scheme for Screen Box.
Scale 1/4" = 1'
Salt Lake City, Utah
Sept. 13-1912

UH206
11-Olm. 3-338