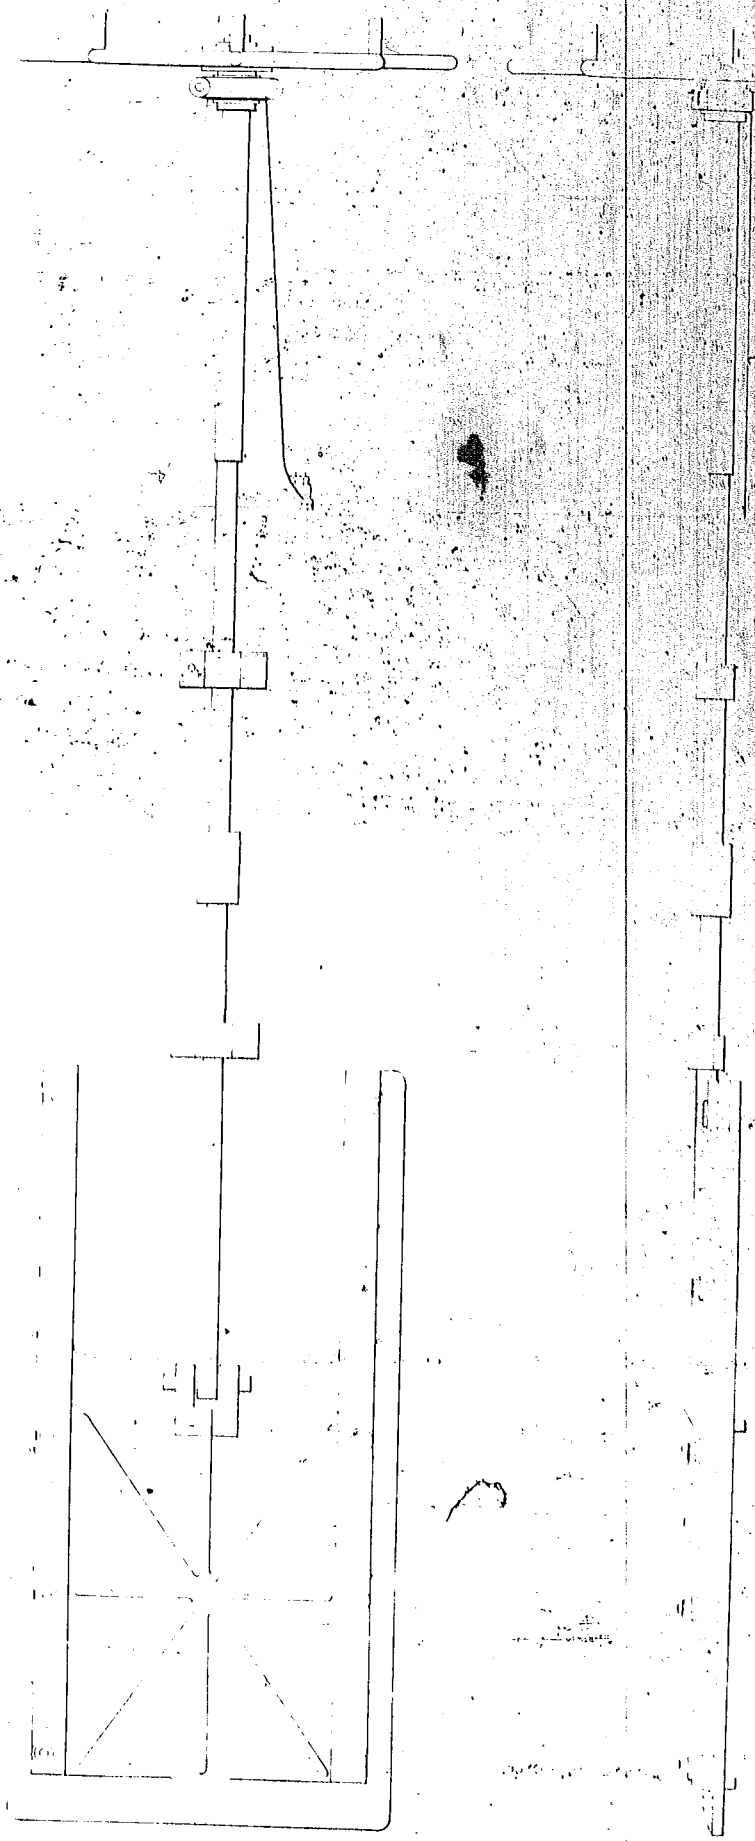

DETAILS OF GATE AND LIFTING DEVICE

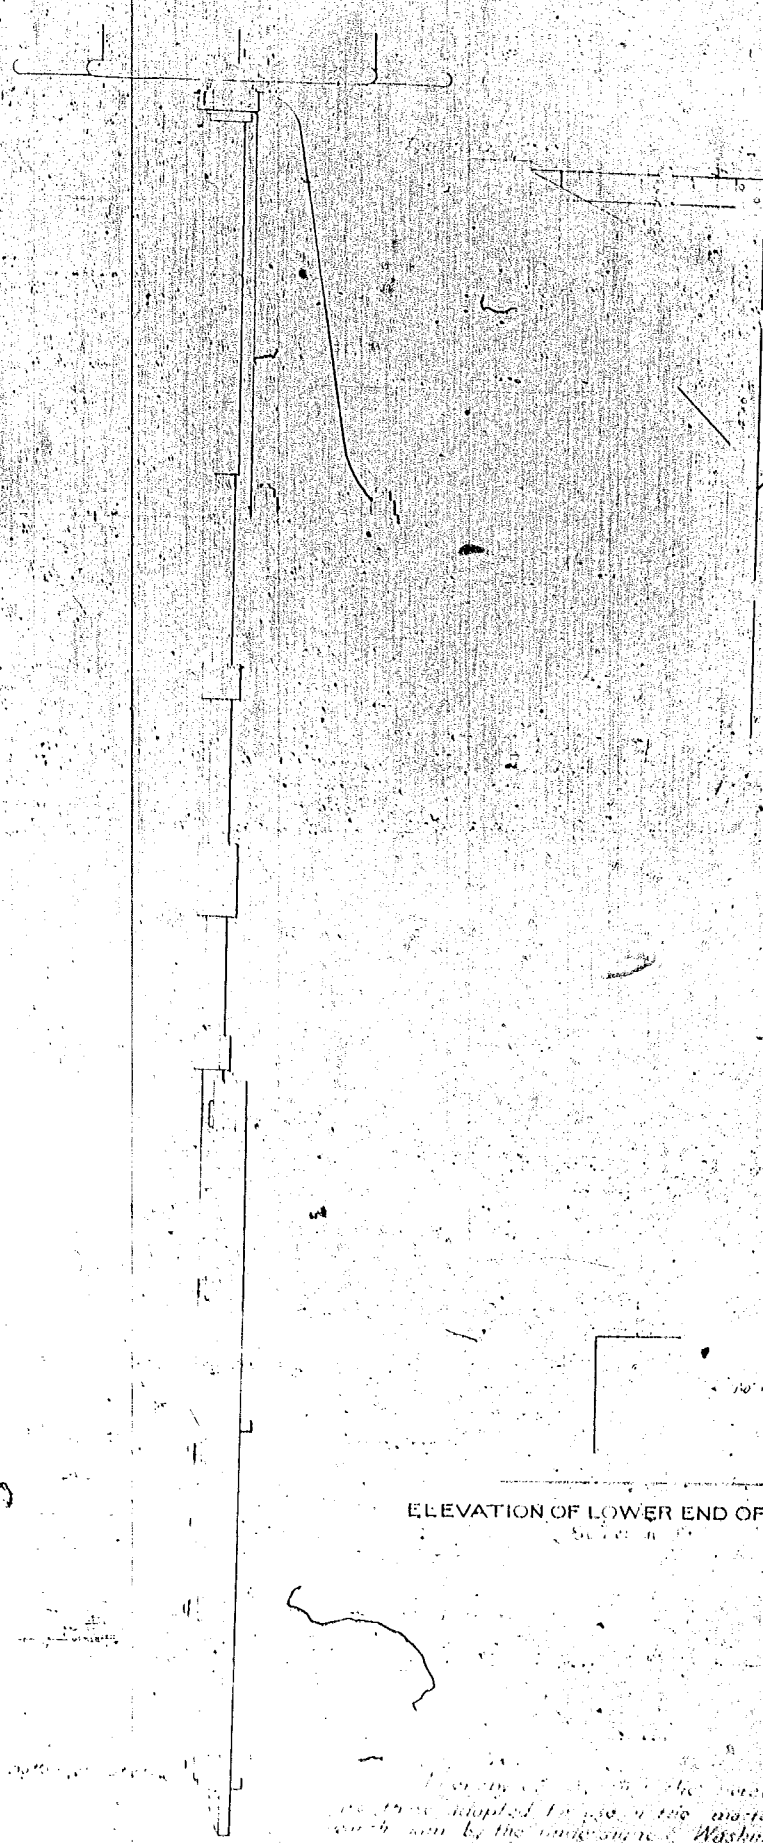

ELEVATION OF LOWER END OF

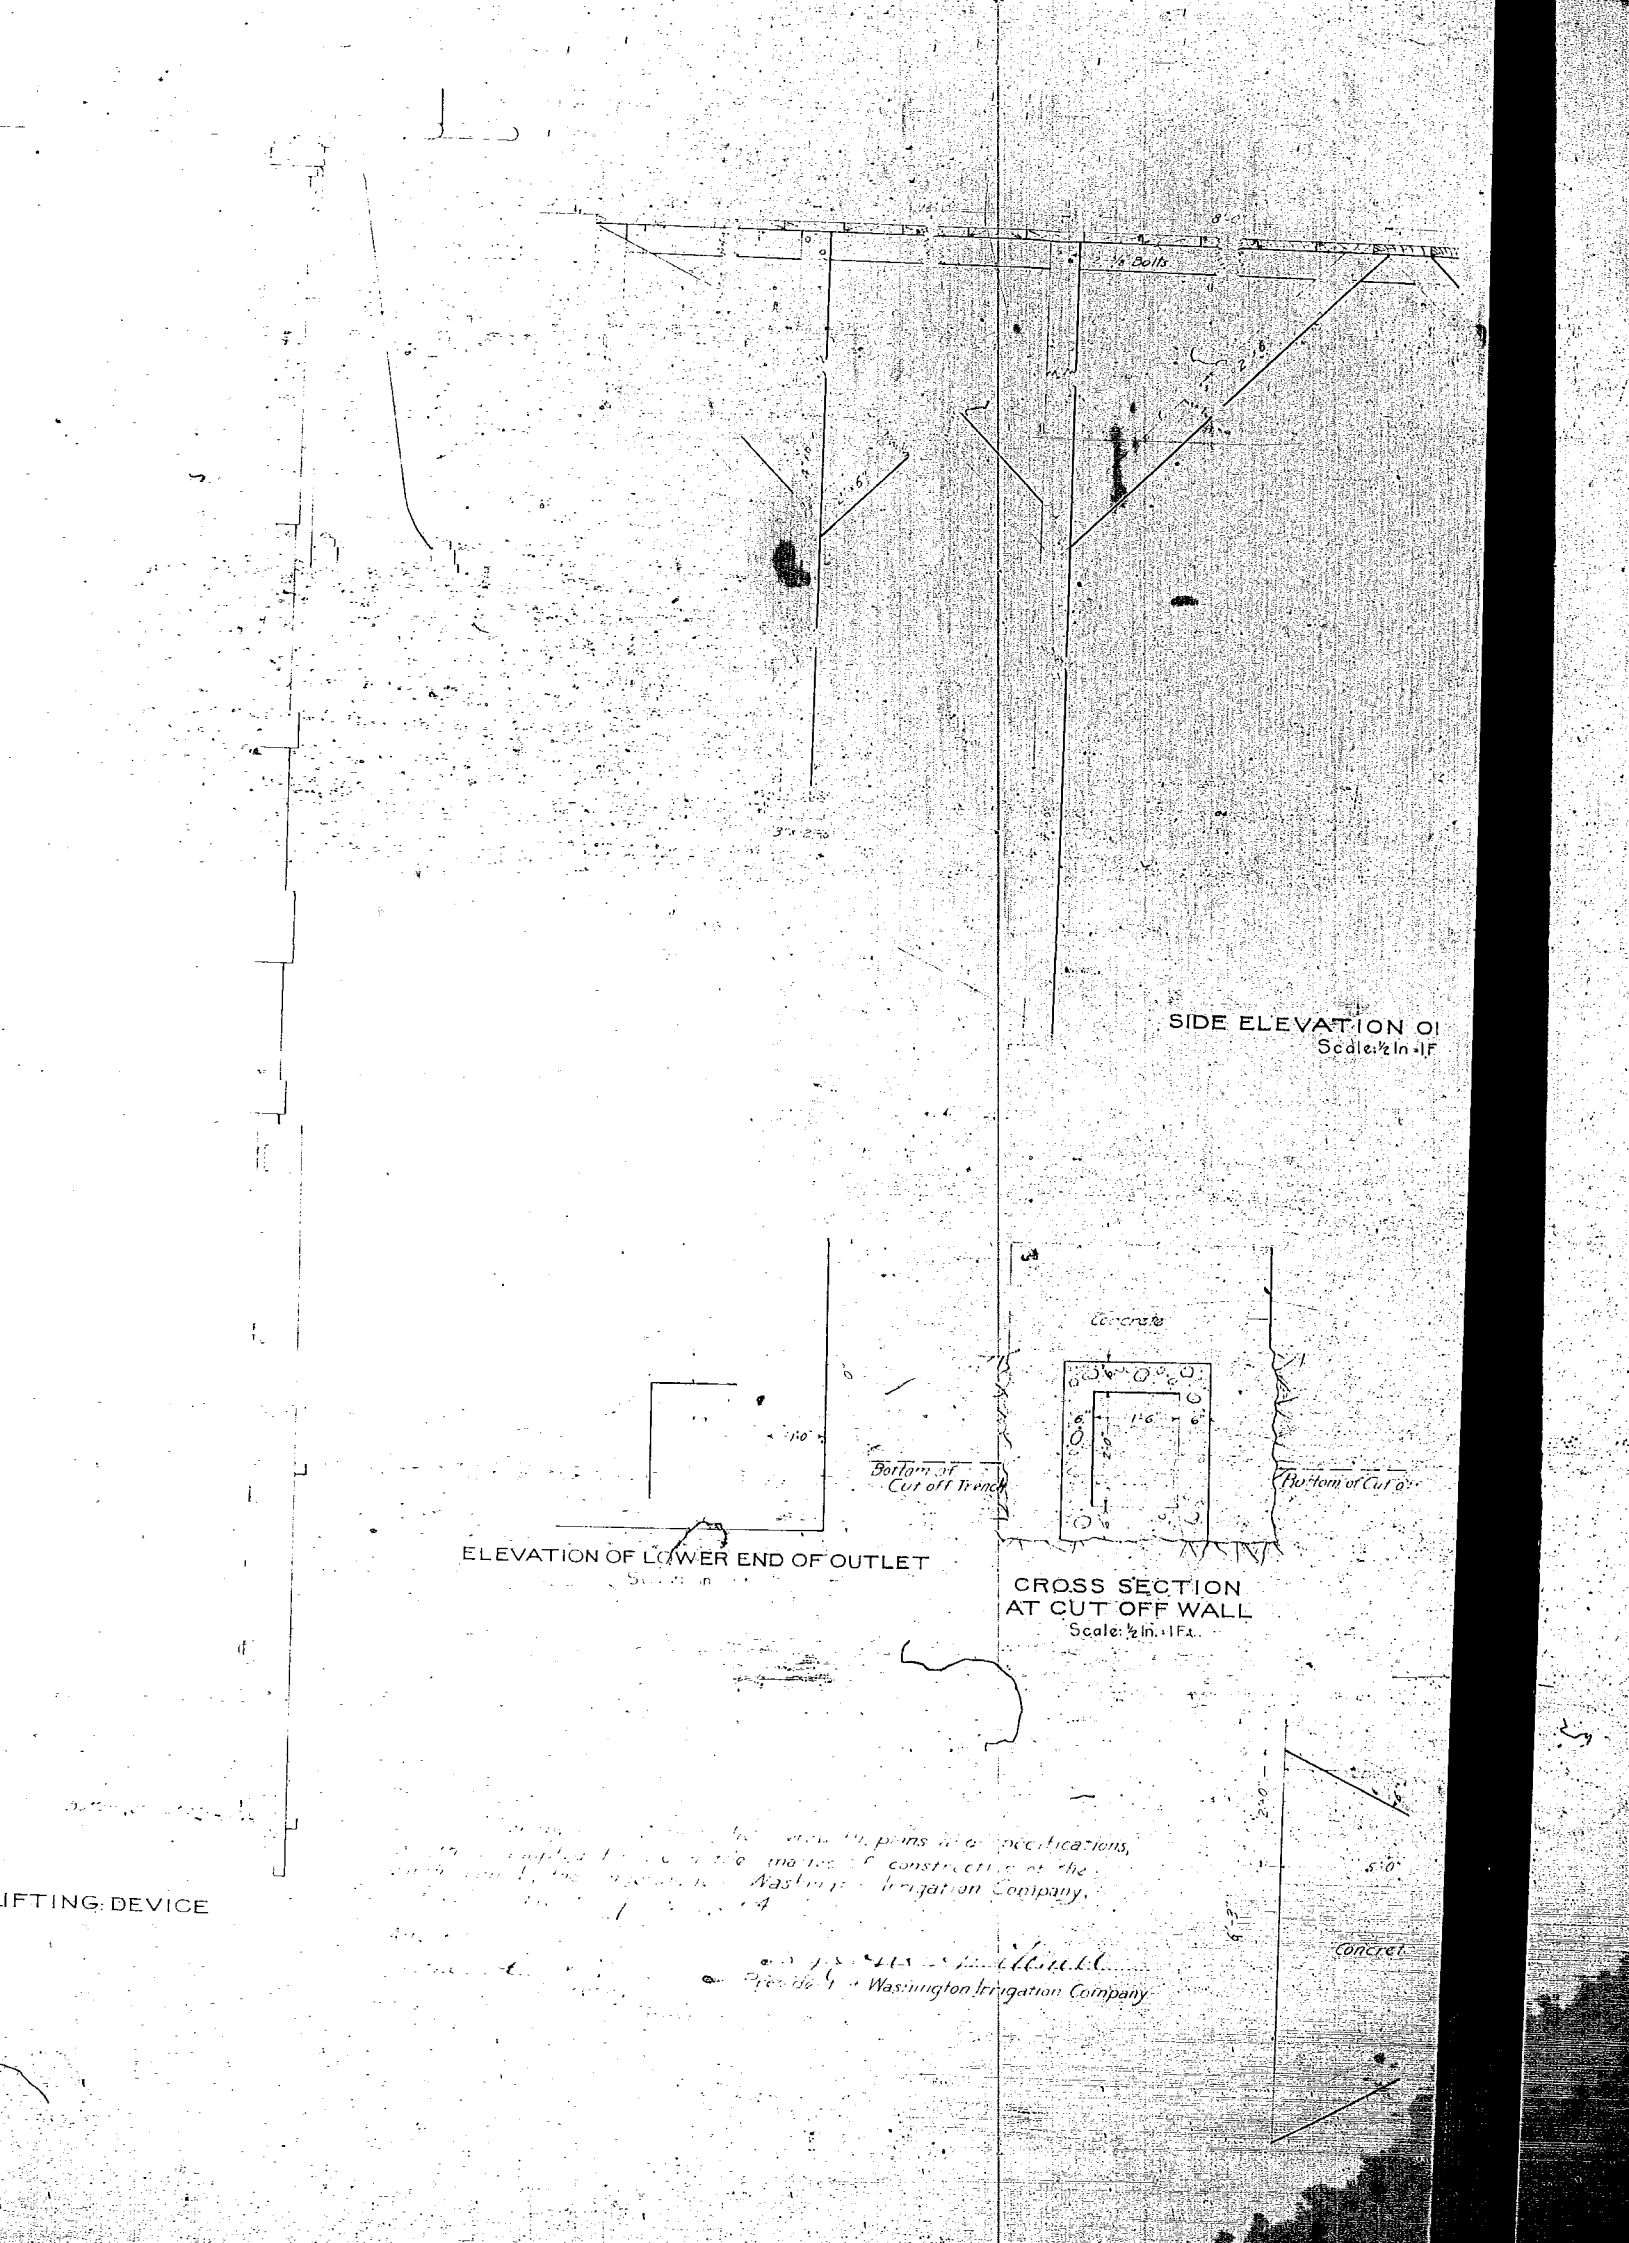

1/8 Bolts
SIDE ELEVATION OI
Scale: 1/2 In = 1 F
Concrete
Bottom of Cut off Trench
Bottom of Cut off
ELEVATION OF LOWER END OF OUTLET
CROSS SECTION AT CUT OFF WALL
Scale: 1/2 In. = 1 Ft.
Concret
IFTING DEVICE
Washington Irrigation Company