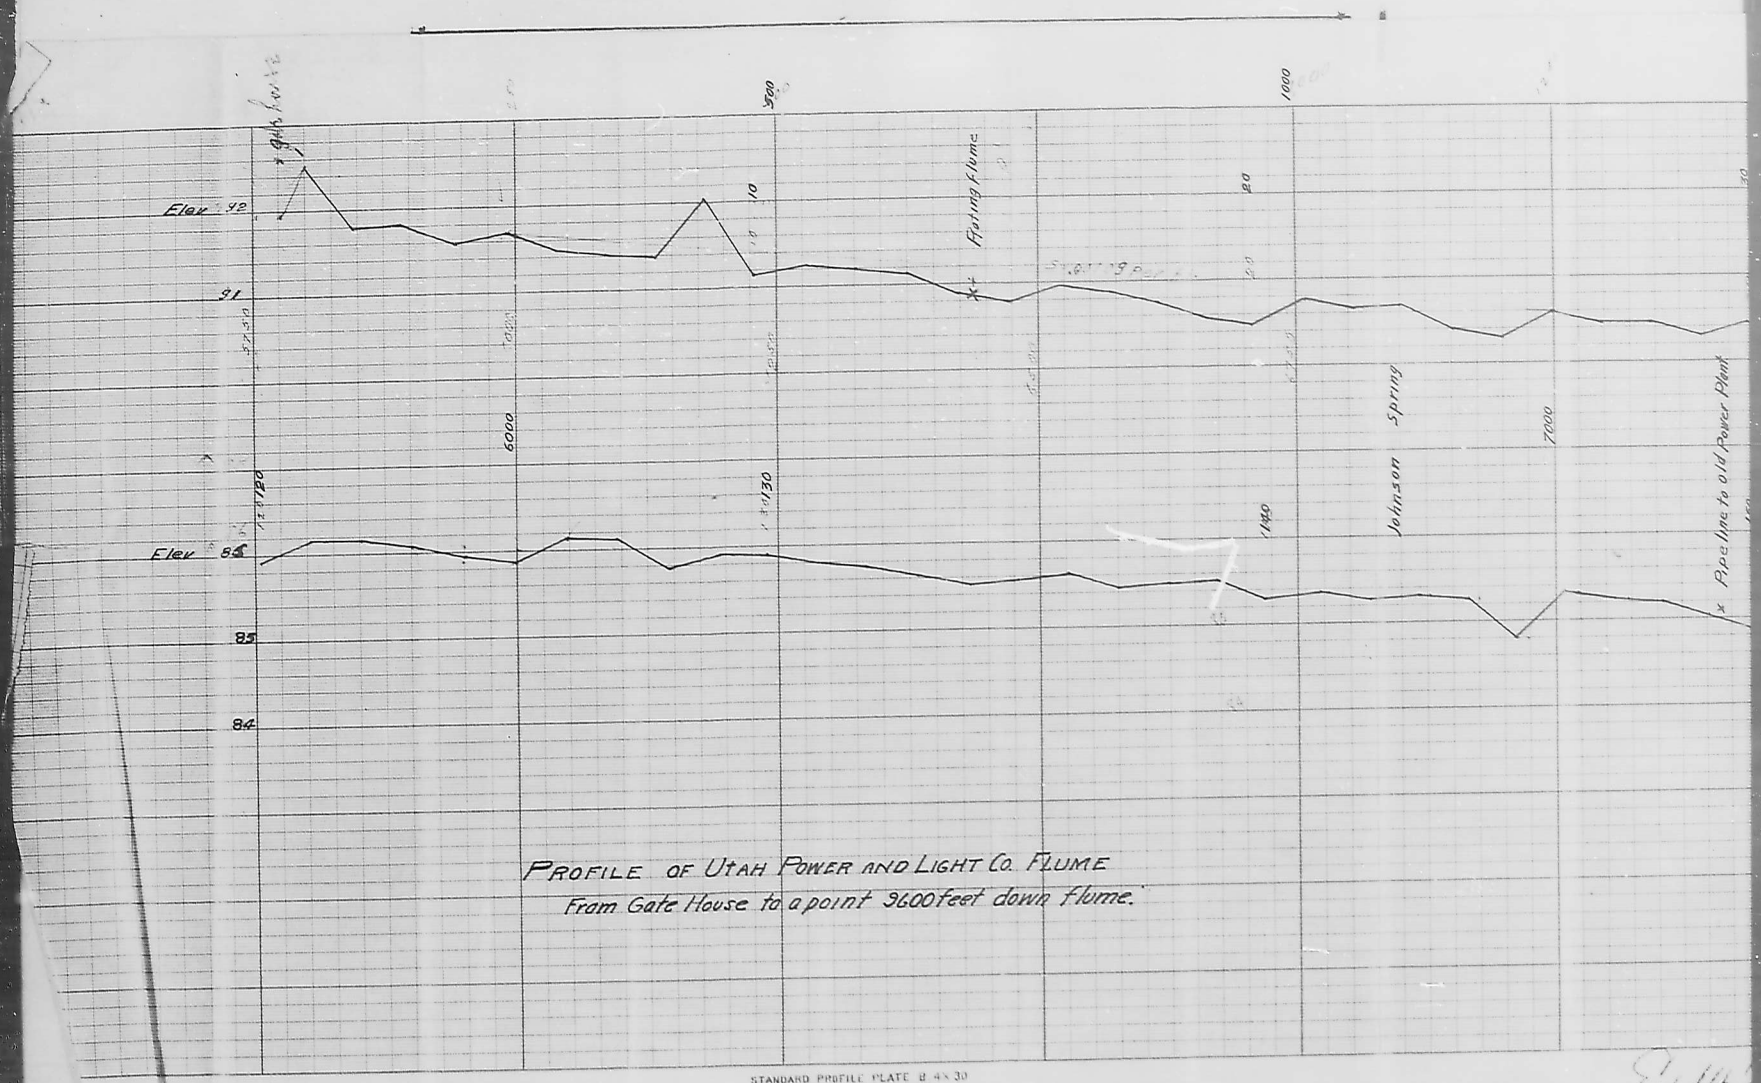

PROFILE OF UTAH POWER AND LIGHT CO. FLUME
From Gate House to a point 9600 feet down flume.

STANDARD PROFILE PLATE 8 4 X 30
KEUFFEL & ESSER Co NEW YORK

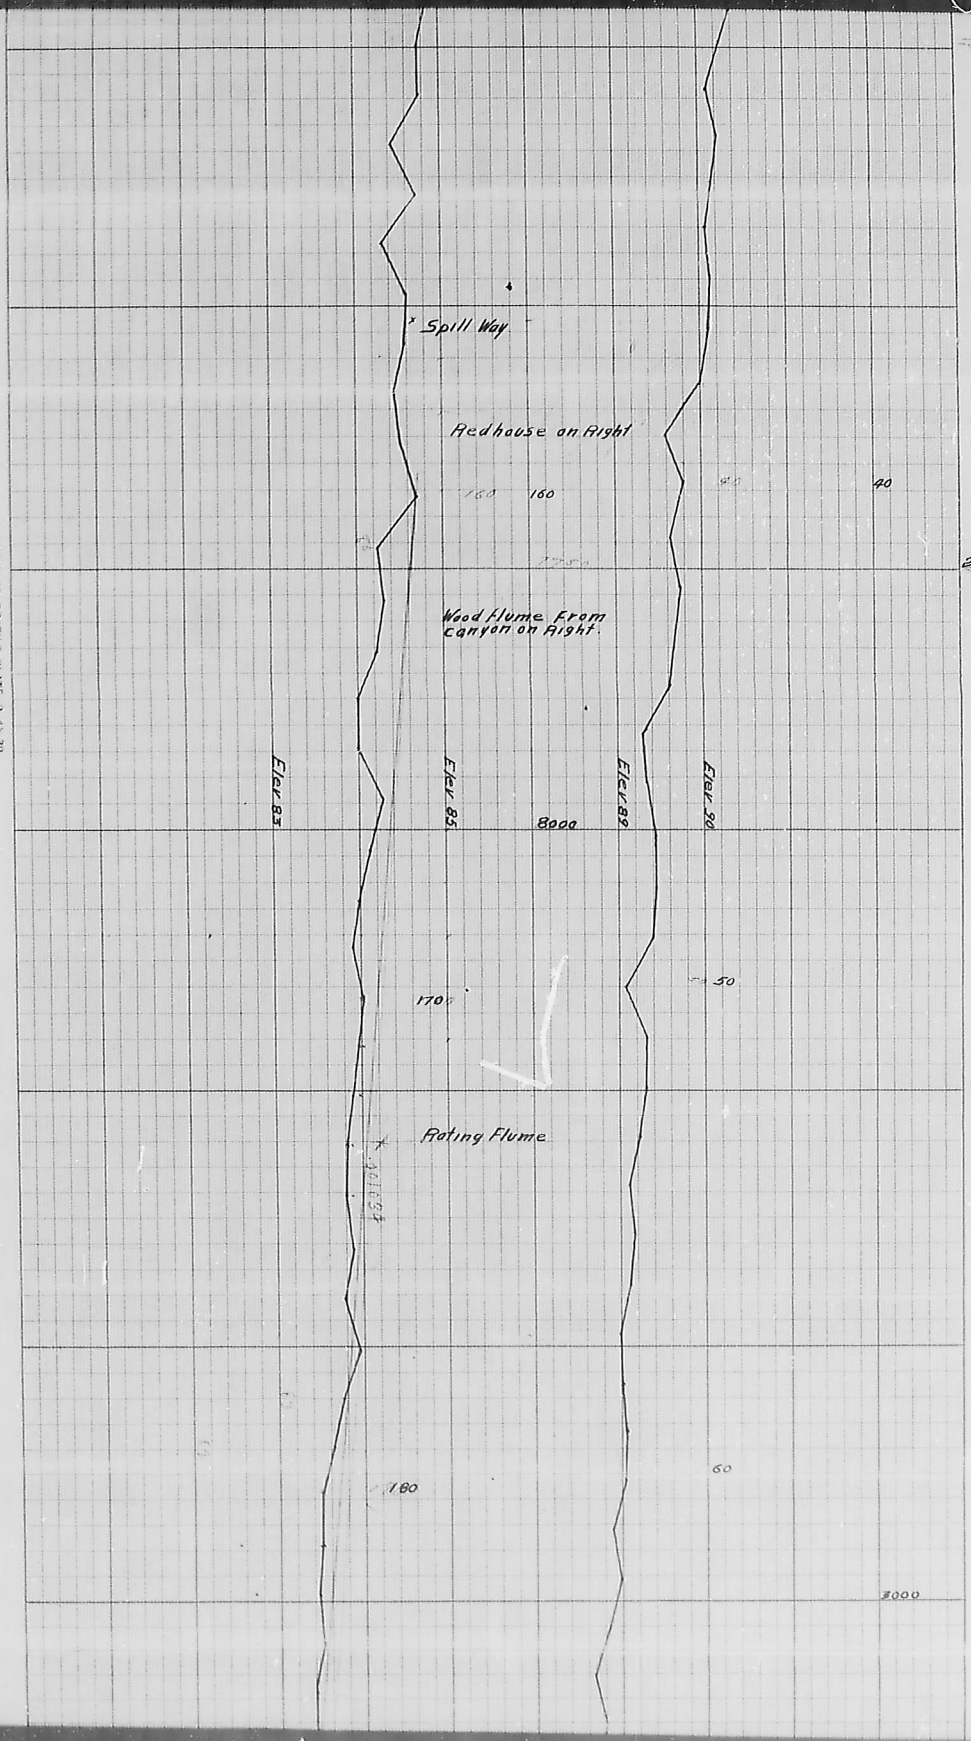

STANDARD PROFILE PLATE B 4X 30
KEUFFEL & ESSER CO NEW YORK

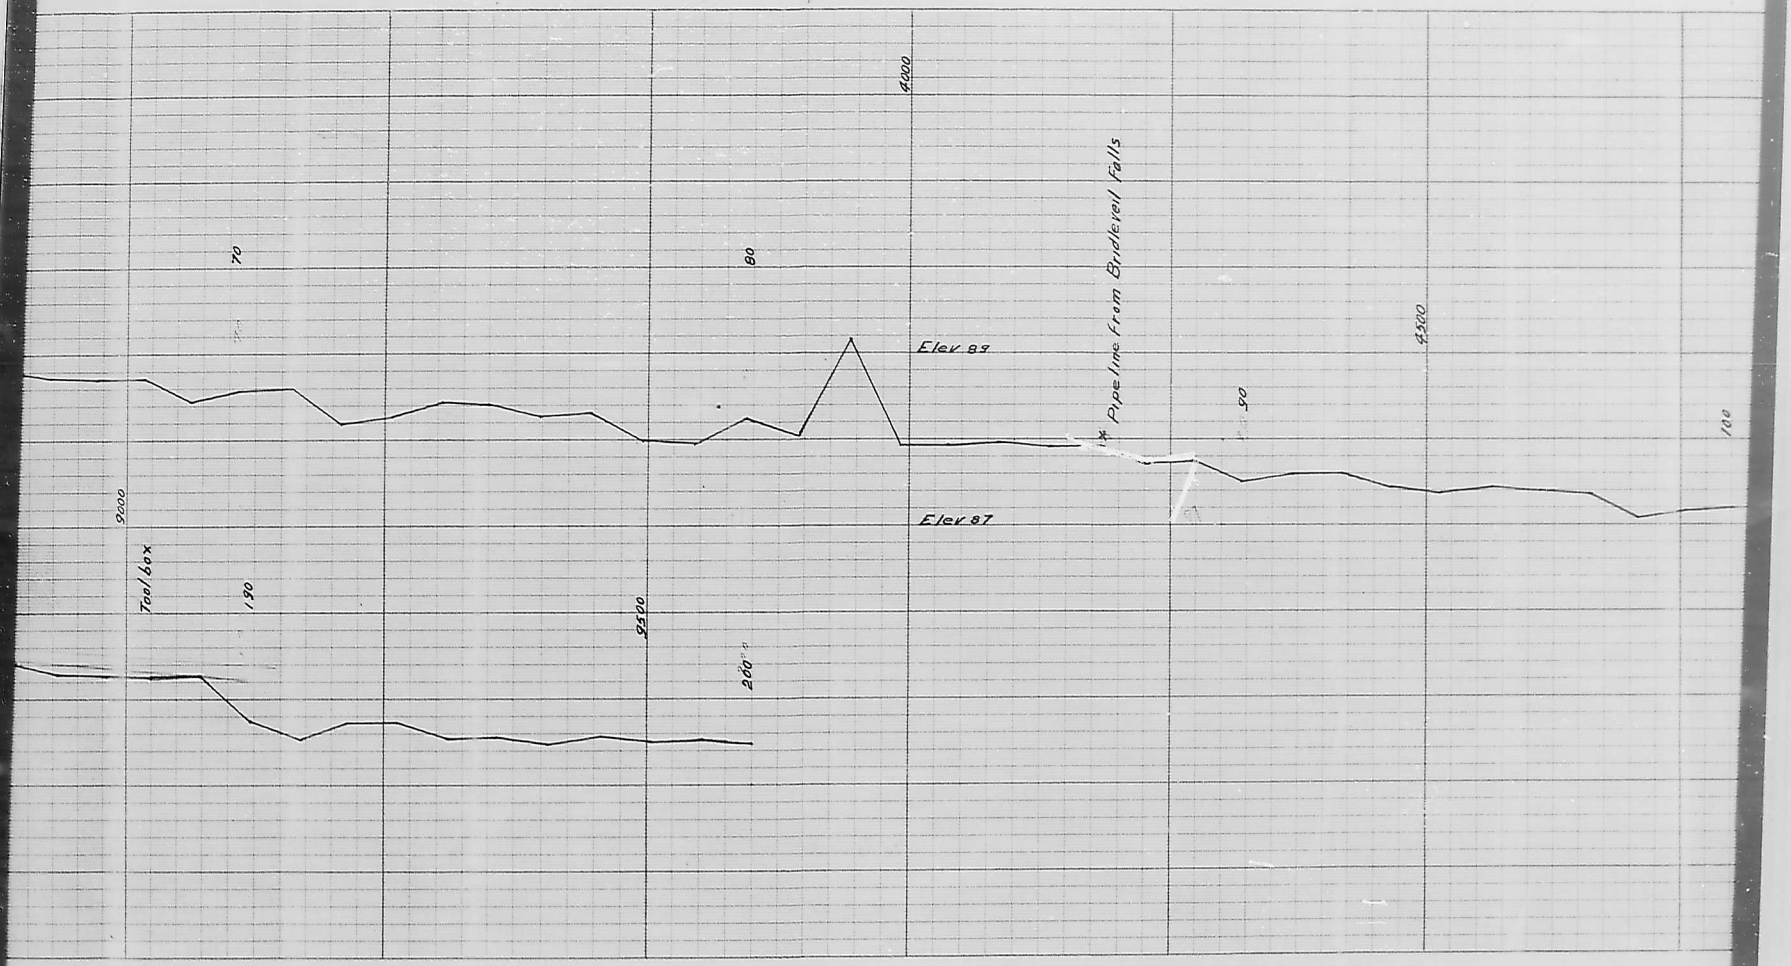

STANDARD PROFILE PLATE B. 4 X 30
KEUFFEL & ESSER Co NEW YORK

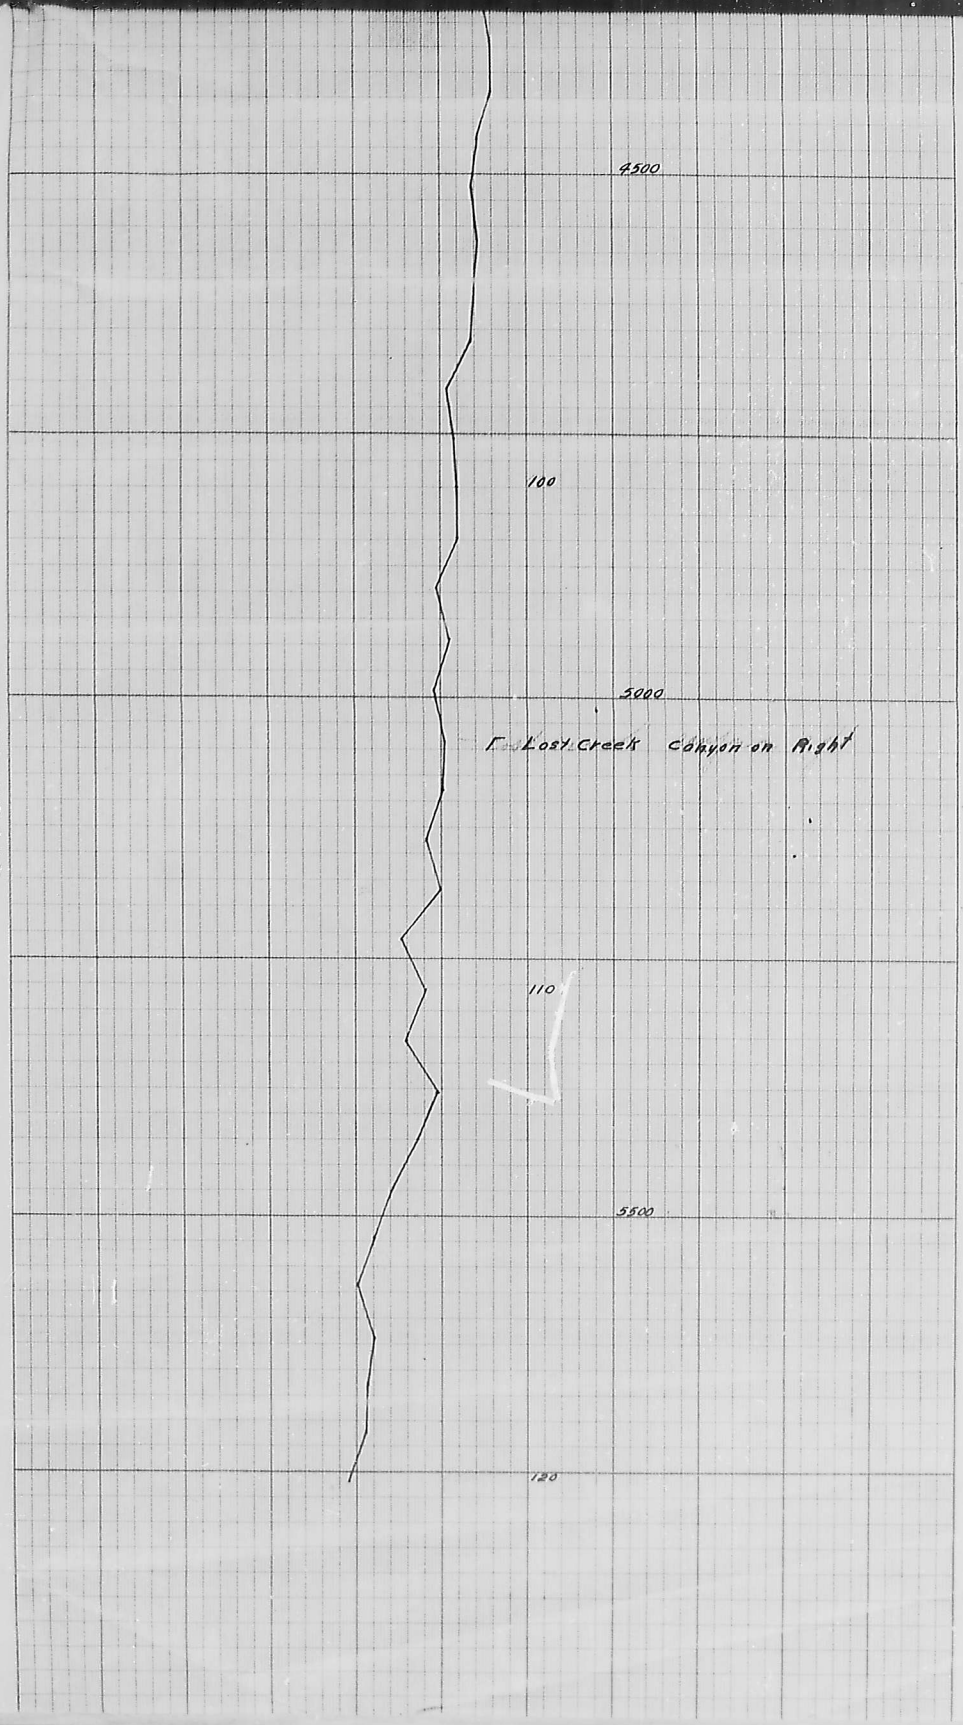

STANDARD PROFILE PLATE 8 4X 30
KEUFFEL & ESSER CO. NEW YORK