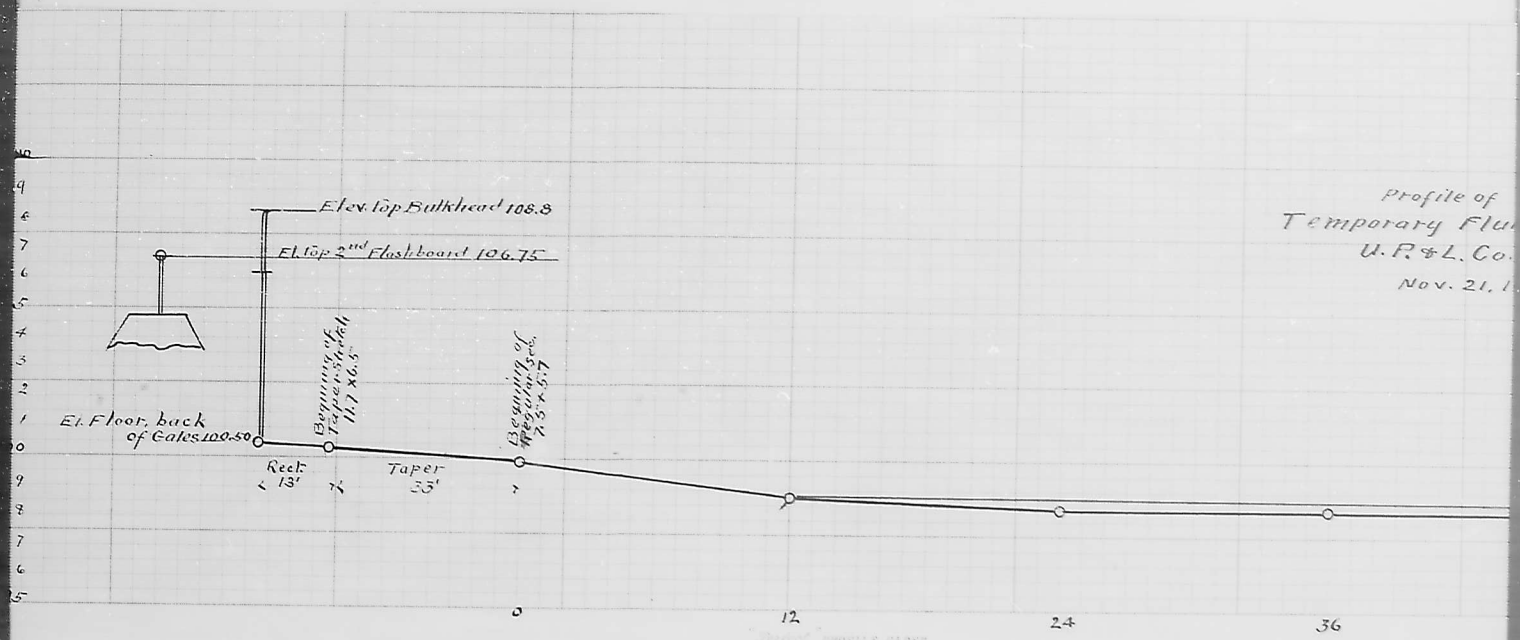
Profile of
Temporary Flu
U.P.&L. Co.
Nov. 21, 1
Elev. top Bulkhead 108.8
El. top 2nd Flashboard 106.75
El. Floor, back of Gates 100.50
Beginning of Taper Stretch 11.7 x 6.5
Beginning of Regular Sec. 7.5 x 5.7
Rect. 13'
Taper 33'
0
12
24
36

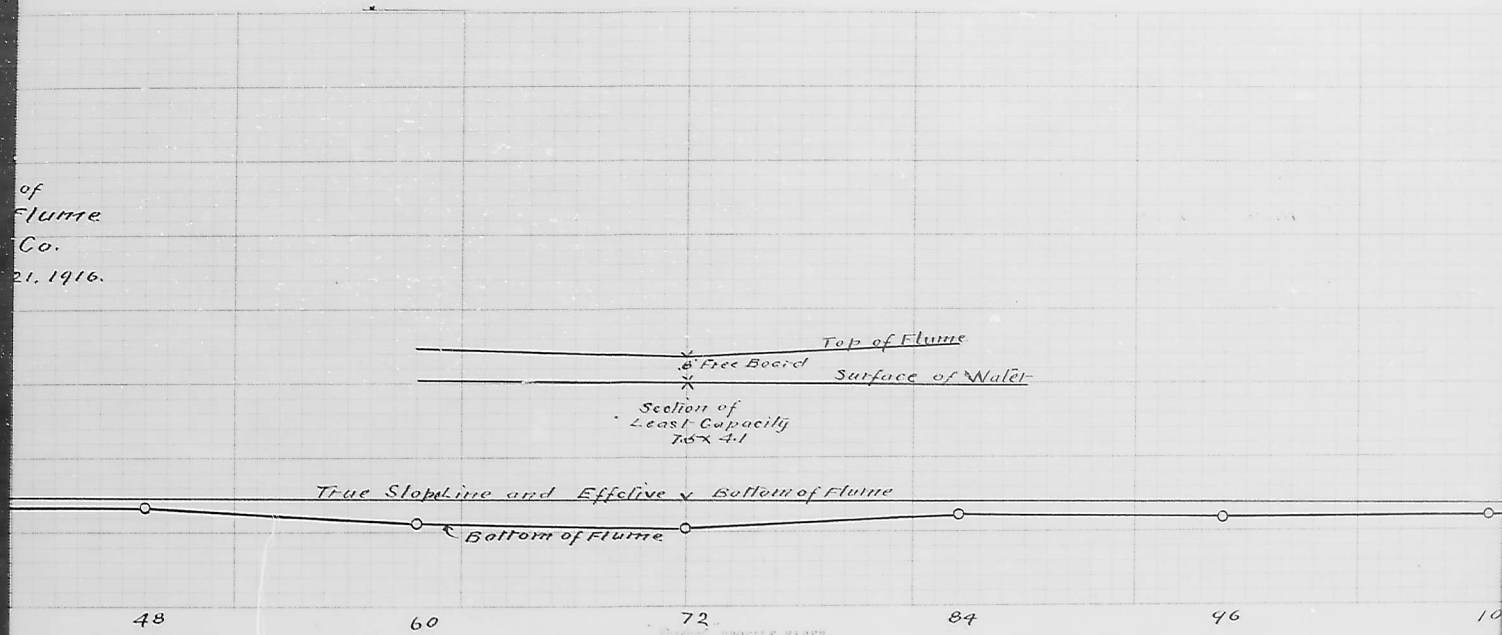
of
Flume
Co.
21, 1916.
Top of Flume
.8' Free Board
Surface of Water
Section of
Least Capacity
7.5 x 4.1
True Slope Line and Effective Bottom of Flume
Bottom of Flume
48
60
72
84
96
10
PROFILE PAPER.
PLATE. H.
EUGENE DIETZGEN Co.

801