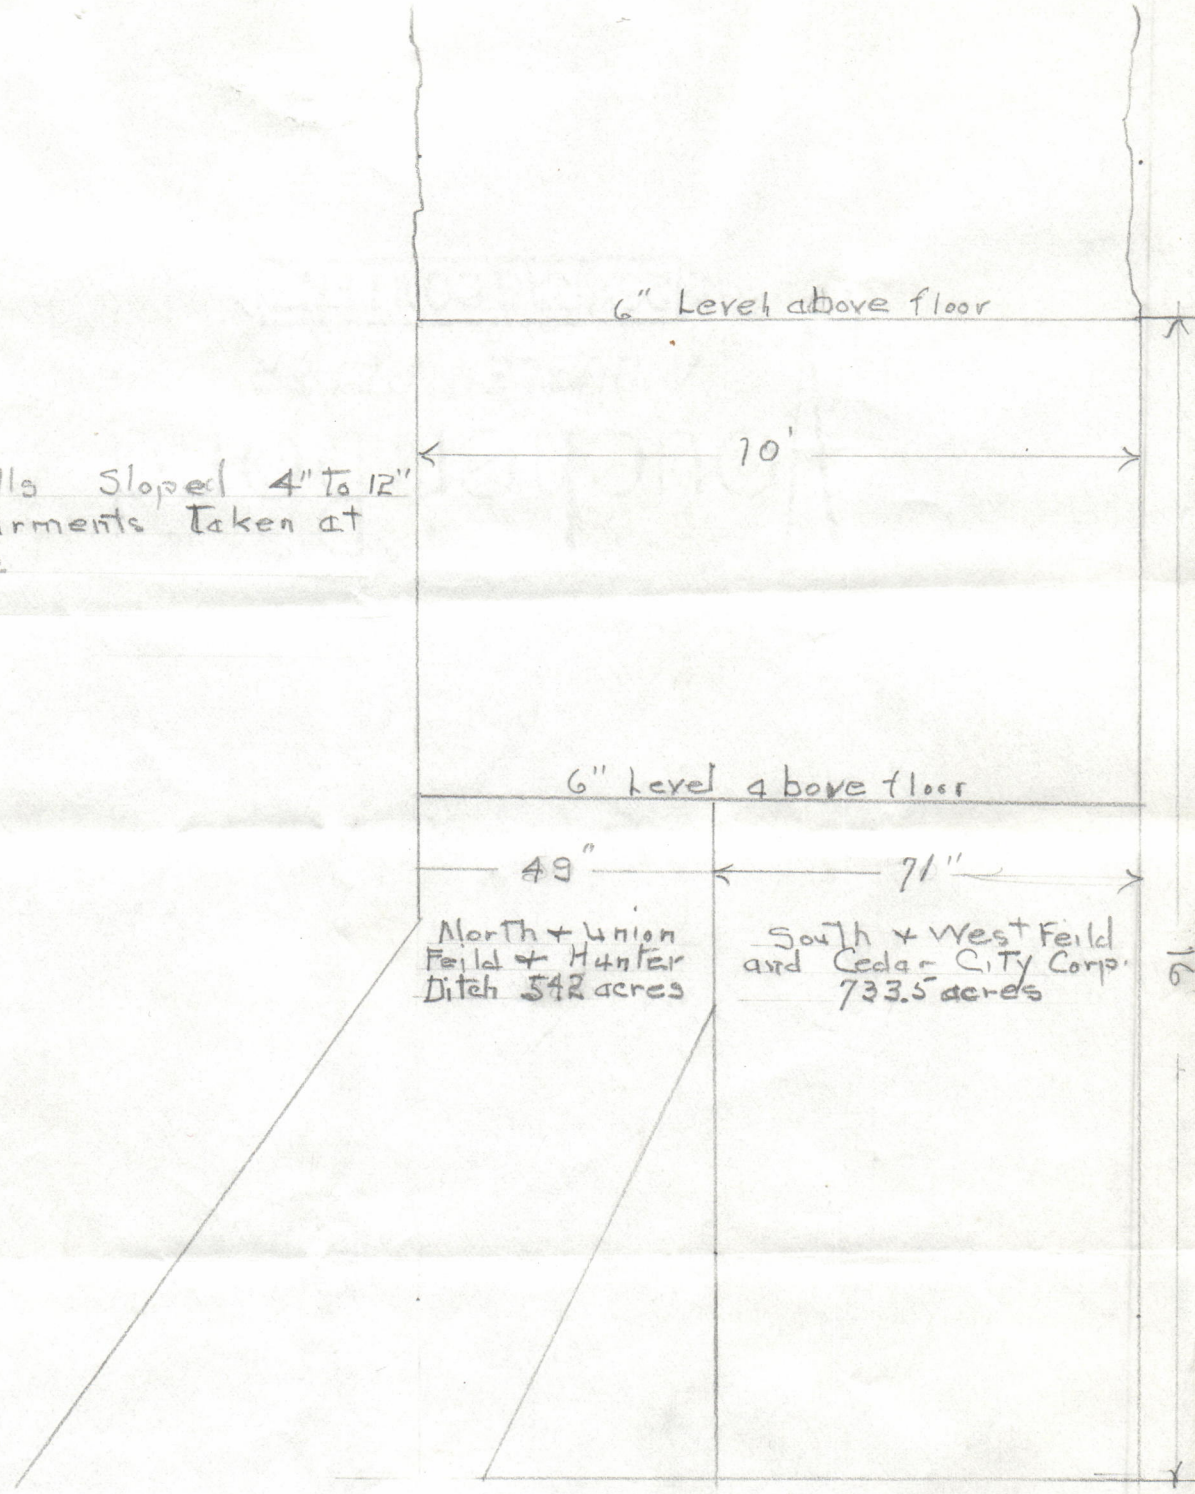

Plan of Division of Primary Water Rights placed in Main Canal from Coal Creek
Materials 2" Plank and Cedar Post

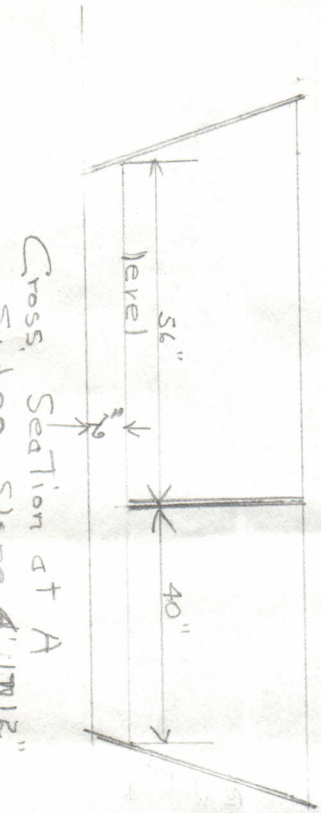

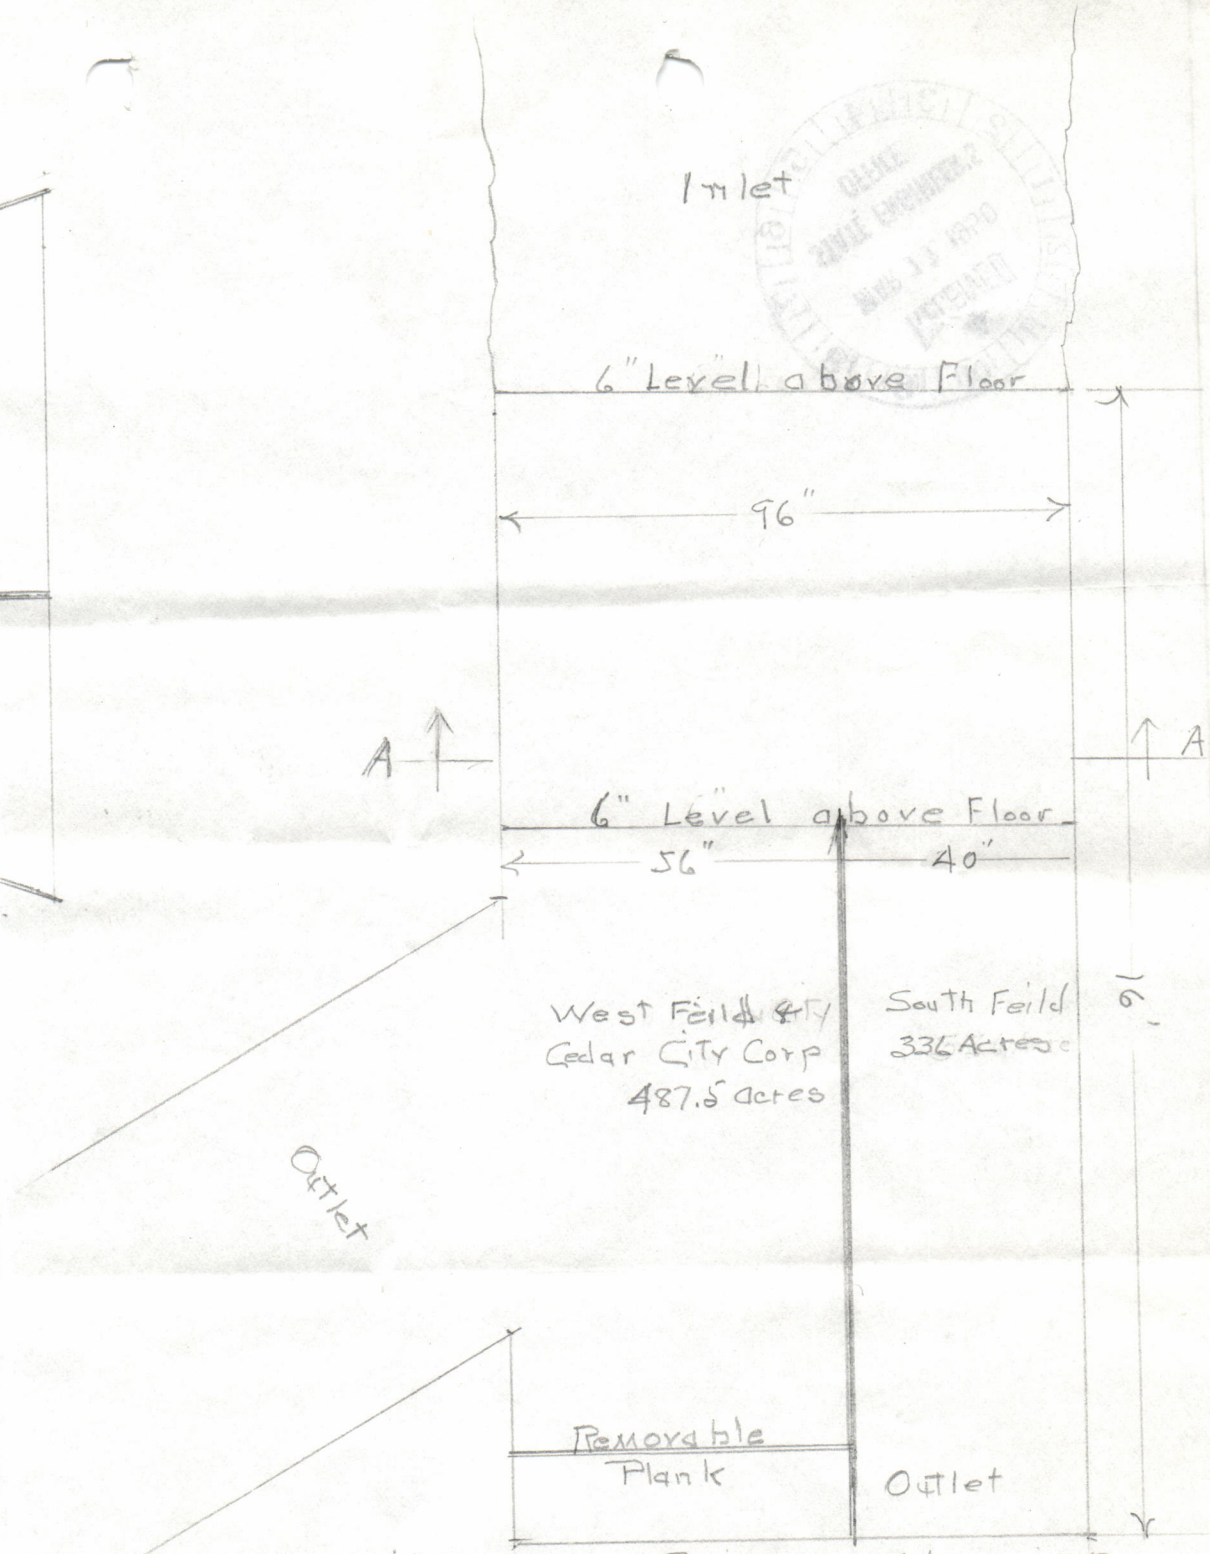

Plan of Division of Primary Water rights
Placed in South + West feilds Canal
Materials 2" Plank + Cedar post

RECEIVED
MAR 11 1950
STATE ENGINEER'S
OFFICE