STATE OF UTAH
OFFICE OF STATE ENGINEER

HYDROGRAPHIC SURVEY
UINTAH BASIN, DUCHESENE COUNTY
Sheet 248c

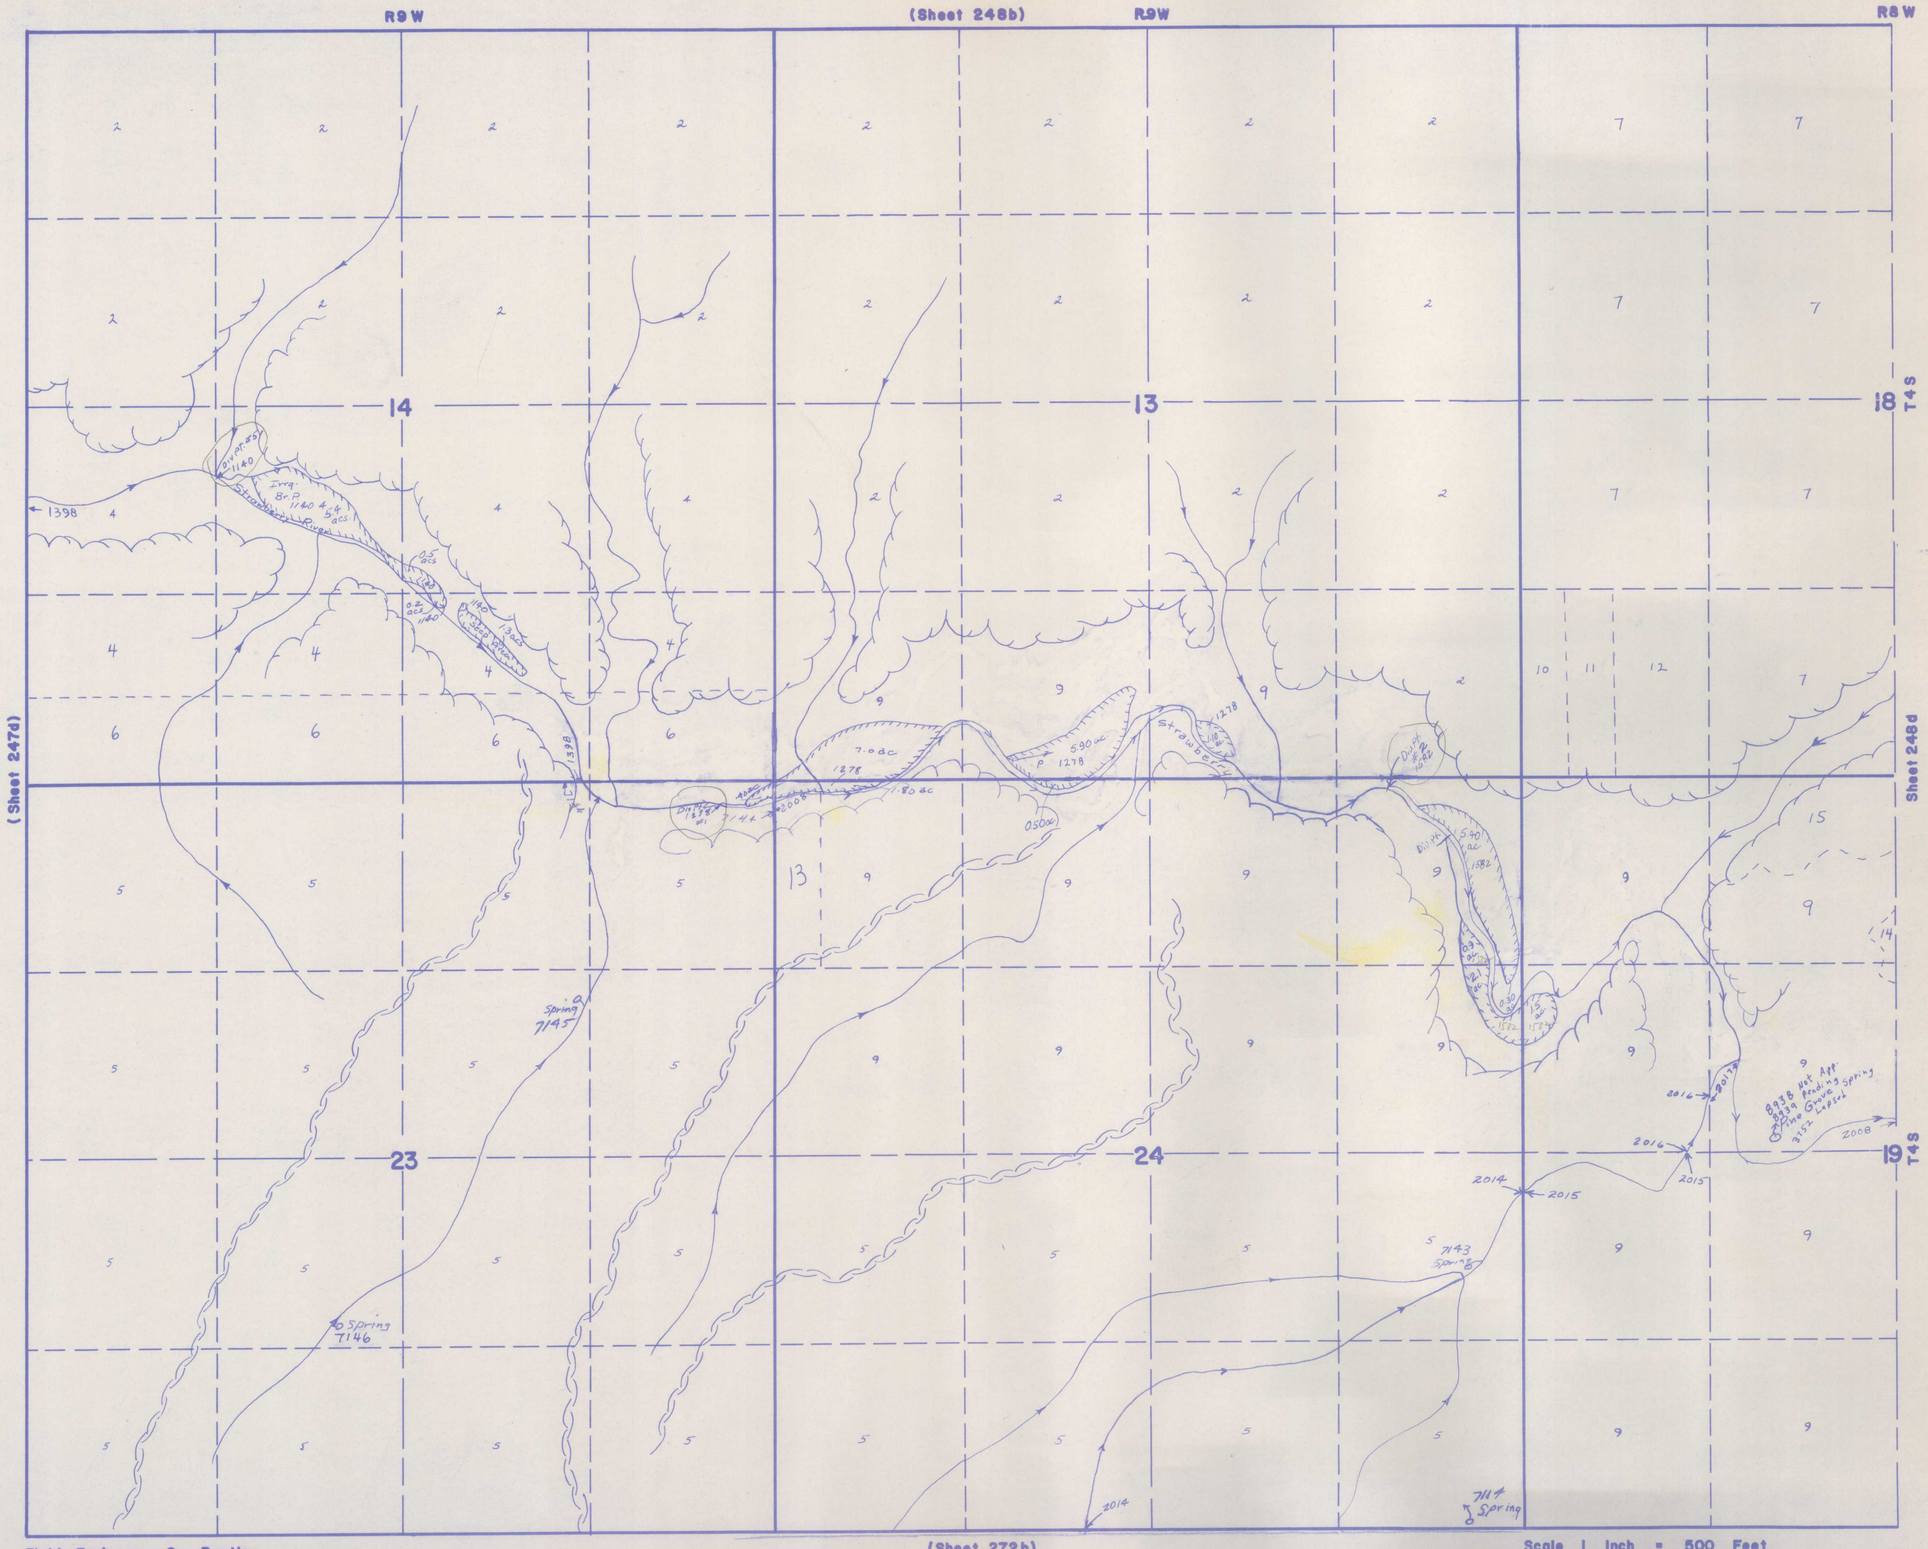

Sheet 248c

1. U.S.A.
2. Division of Wildlife Resources
3. Remund Brothers
4. Nolan T. Giles et ux
5. Mary L. Hayes
6. Nolan T. Giles Trustee
7. Wilburn C. West Sr. et al
8.
9. Dynamic American Corp.
10. Norman La Pearle Family Trust
11. Bruce Mc Ewan et ux
12. Priority Investment Club
13. Lloyd Remund
14. Security Title Co.
15. Rowland and Co.

Field Engineer, S. Bentley
Assistant, B. Muir, J. Pingree
Traced by C. Curtis

Scale 1 inch = 500 Feet
Surveyed 1959
Traced 1959

Sheet 248c