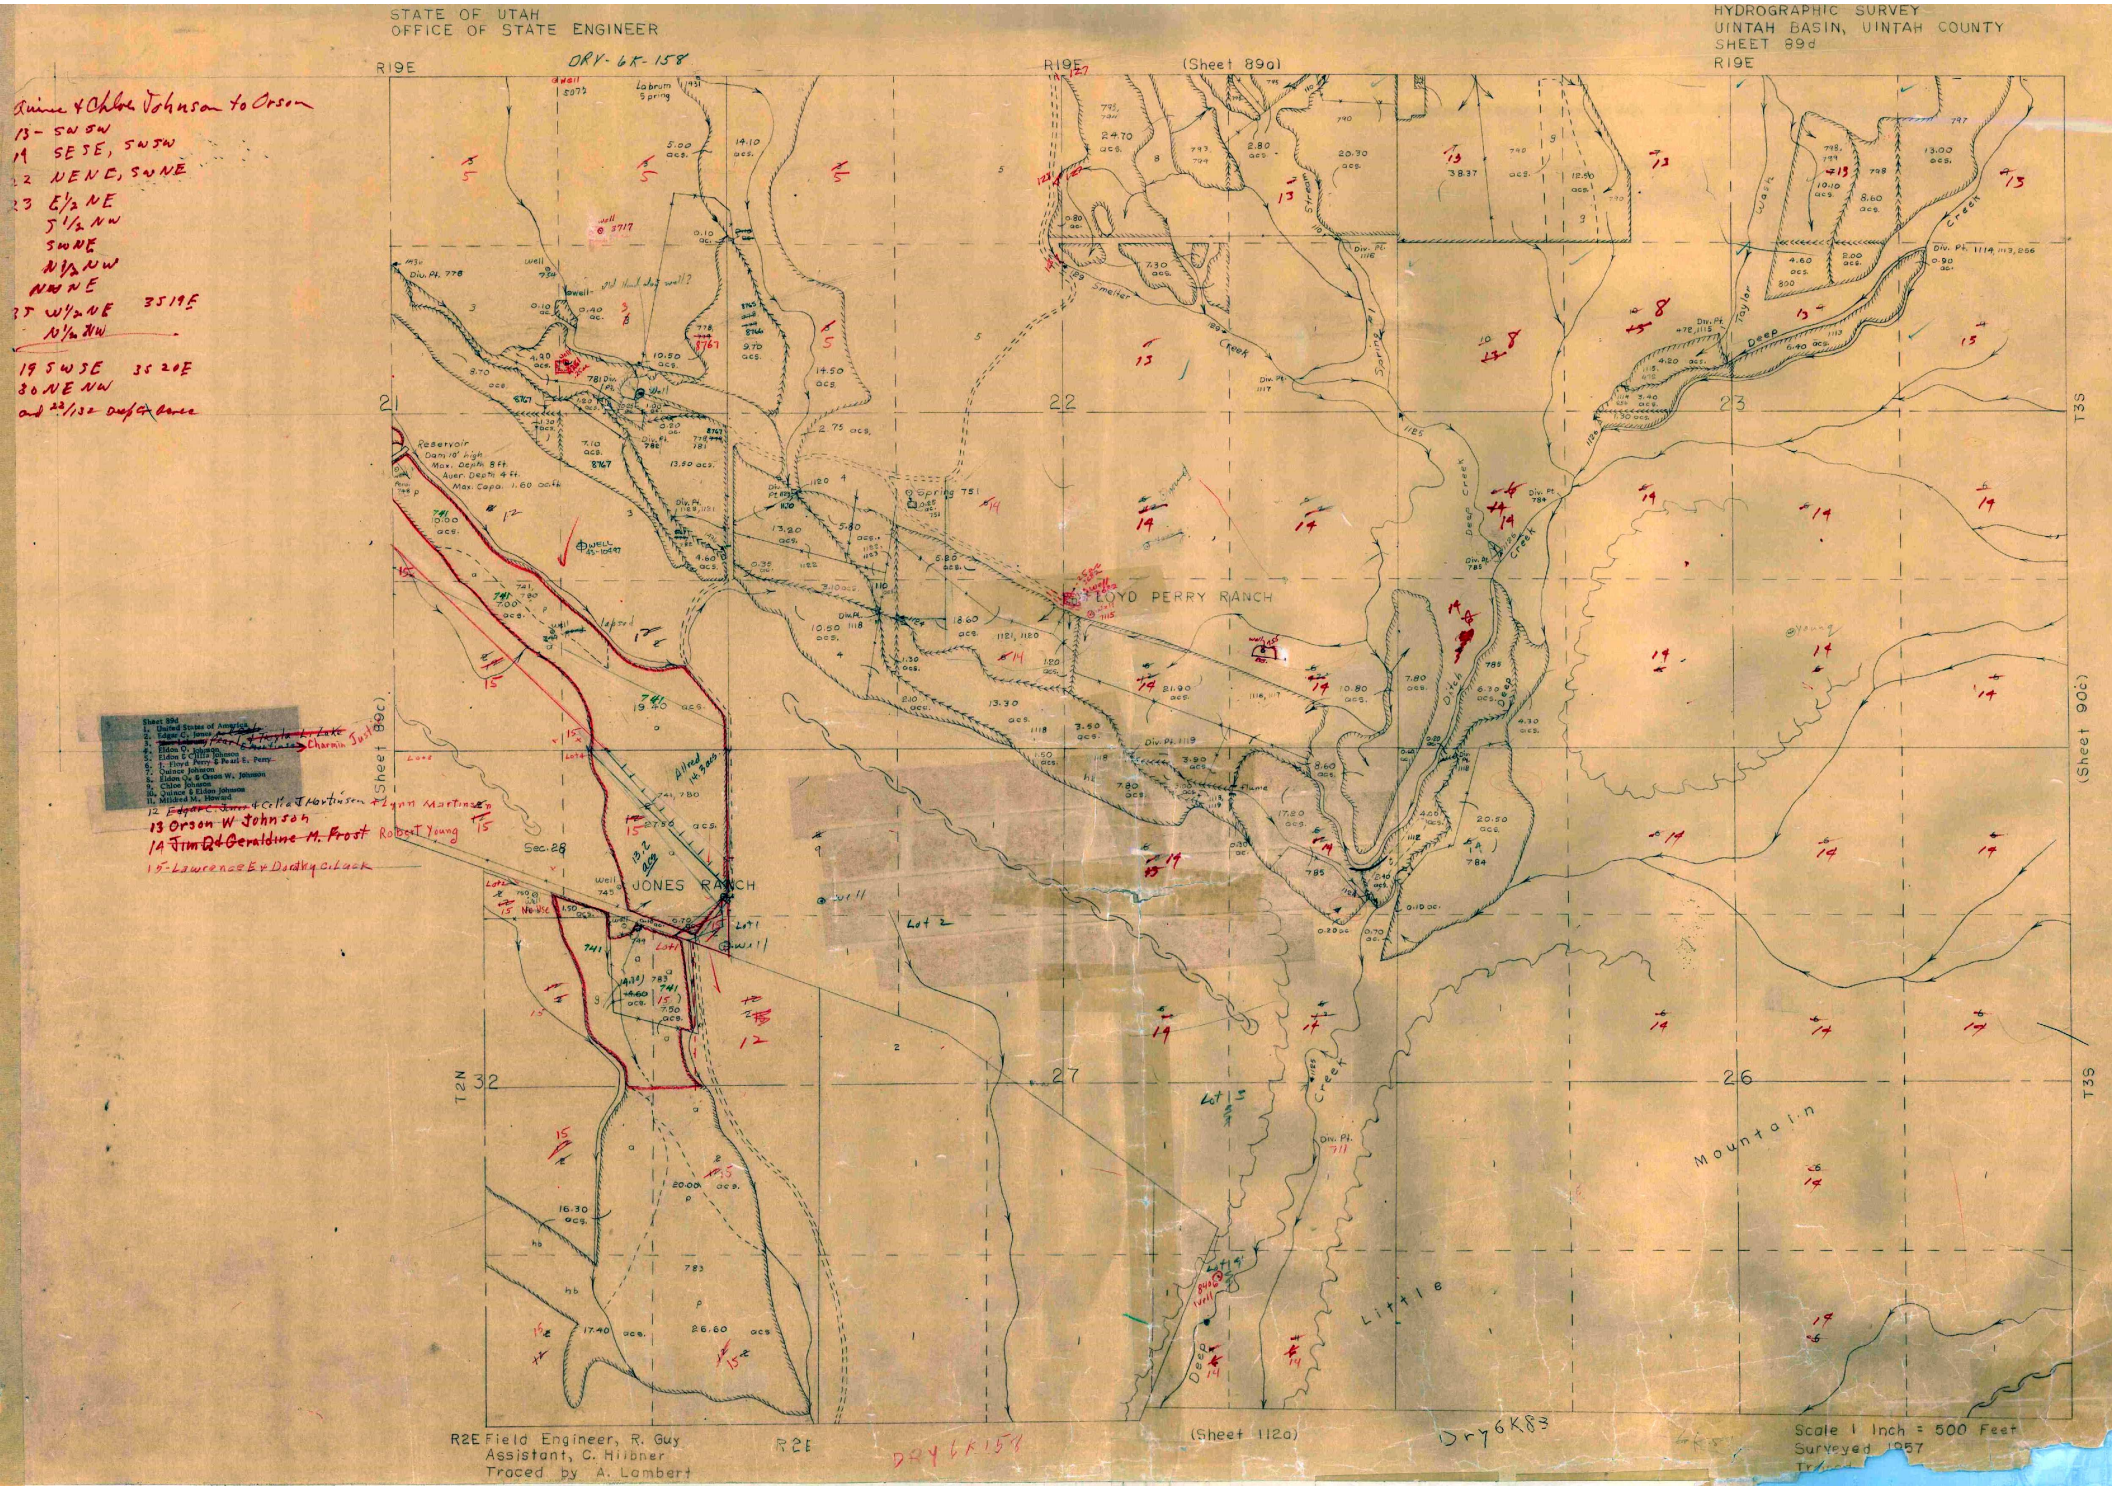
STATE OF UTAH
OFFICE OF STATE ENGINEER
HYDROGRAPHIC SURVEY
UINTAH BASIN, UINTAH COUNTY
SHEET 89d
DRY-6K-158
R19E
(Sheet 89a)
(Sheet 89c)
(Sheet 90c)
(Sheet 112a)
T2N
T3S
R2E
Sec. 28
JONES RANCH
LLOYD PERRY RANCH
Reservoir
Dam 18' high
Max. Depth 8 Ft.
Aver. Depth 4 Ft.
Max. Capa. 1.60 ac.ft.
Deep Creek
Little Deep Creek
Mountain
Scale 1 Inch = 500 Feet
Surveyed 1957
R2E Field Engineer, R. Guy
Assistant, C. Hilbner
Traced by A. Lambert
DRY 6K 158
Dry 6K83