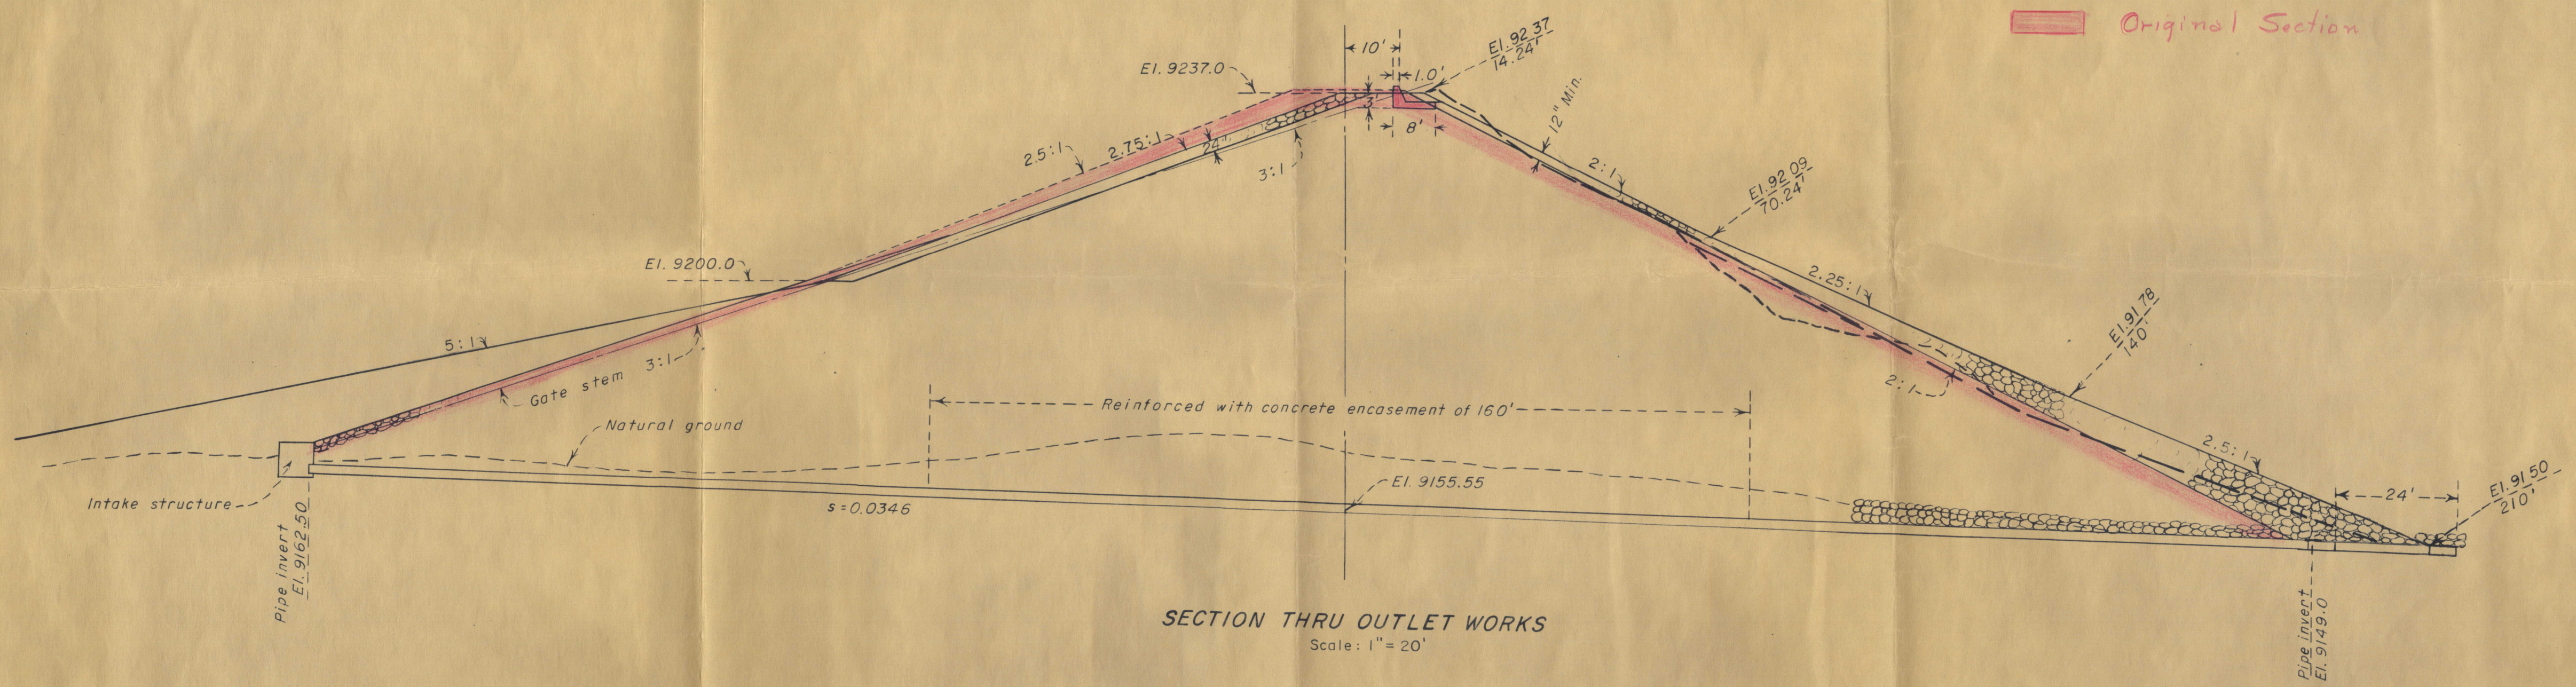

SECTION THRU OUTLET WORKS

Scale: 1" = 20'