STATE OF UTAH
OFFICE OF STATE ENGINEER

HYDROGRAPHIC SURVEY
UINTAH BASIN UINTAH & DUCHESNE CO.
SHEET 87d

Duchesne County
Land Ownership Checked March 1979

Sheet 87d
1. Ute Tribe
2. Wilma & merle Allen
3. James Rudger & Shirley Palmer
4. Paul & Dorothy Robb
5. Henry Forrer
6. Virgil Robb
7. Gale & Lurrine Rasmussen
8. O. B. Oberhansly
9. Roseld Trujillo
10. Lyman Swatt
11. Y. Y. Inc.
12. Charles Hendricks
13. R. R. Sather

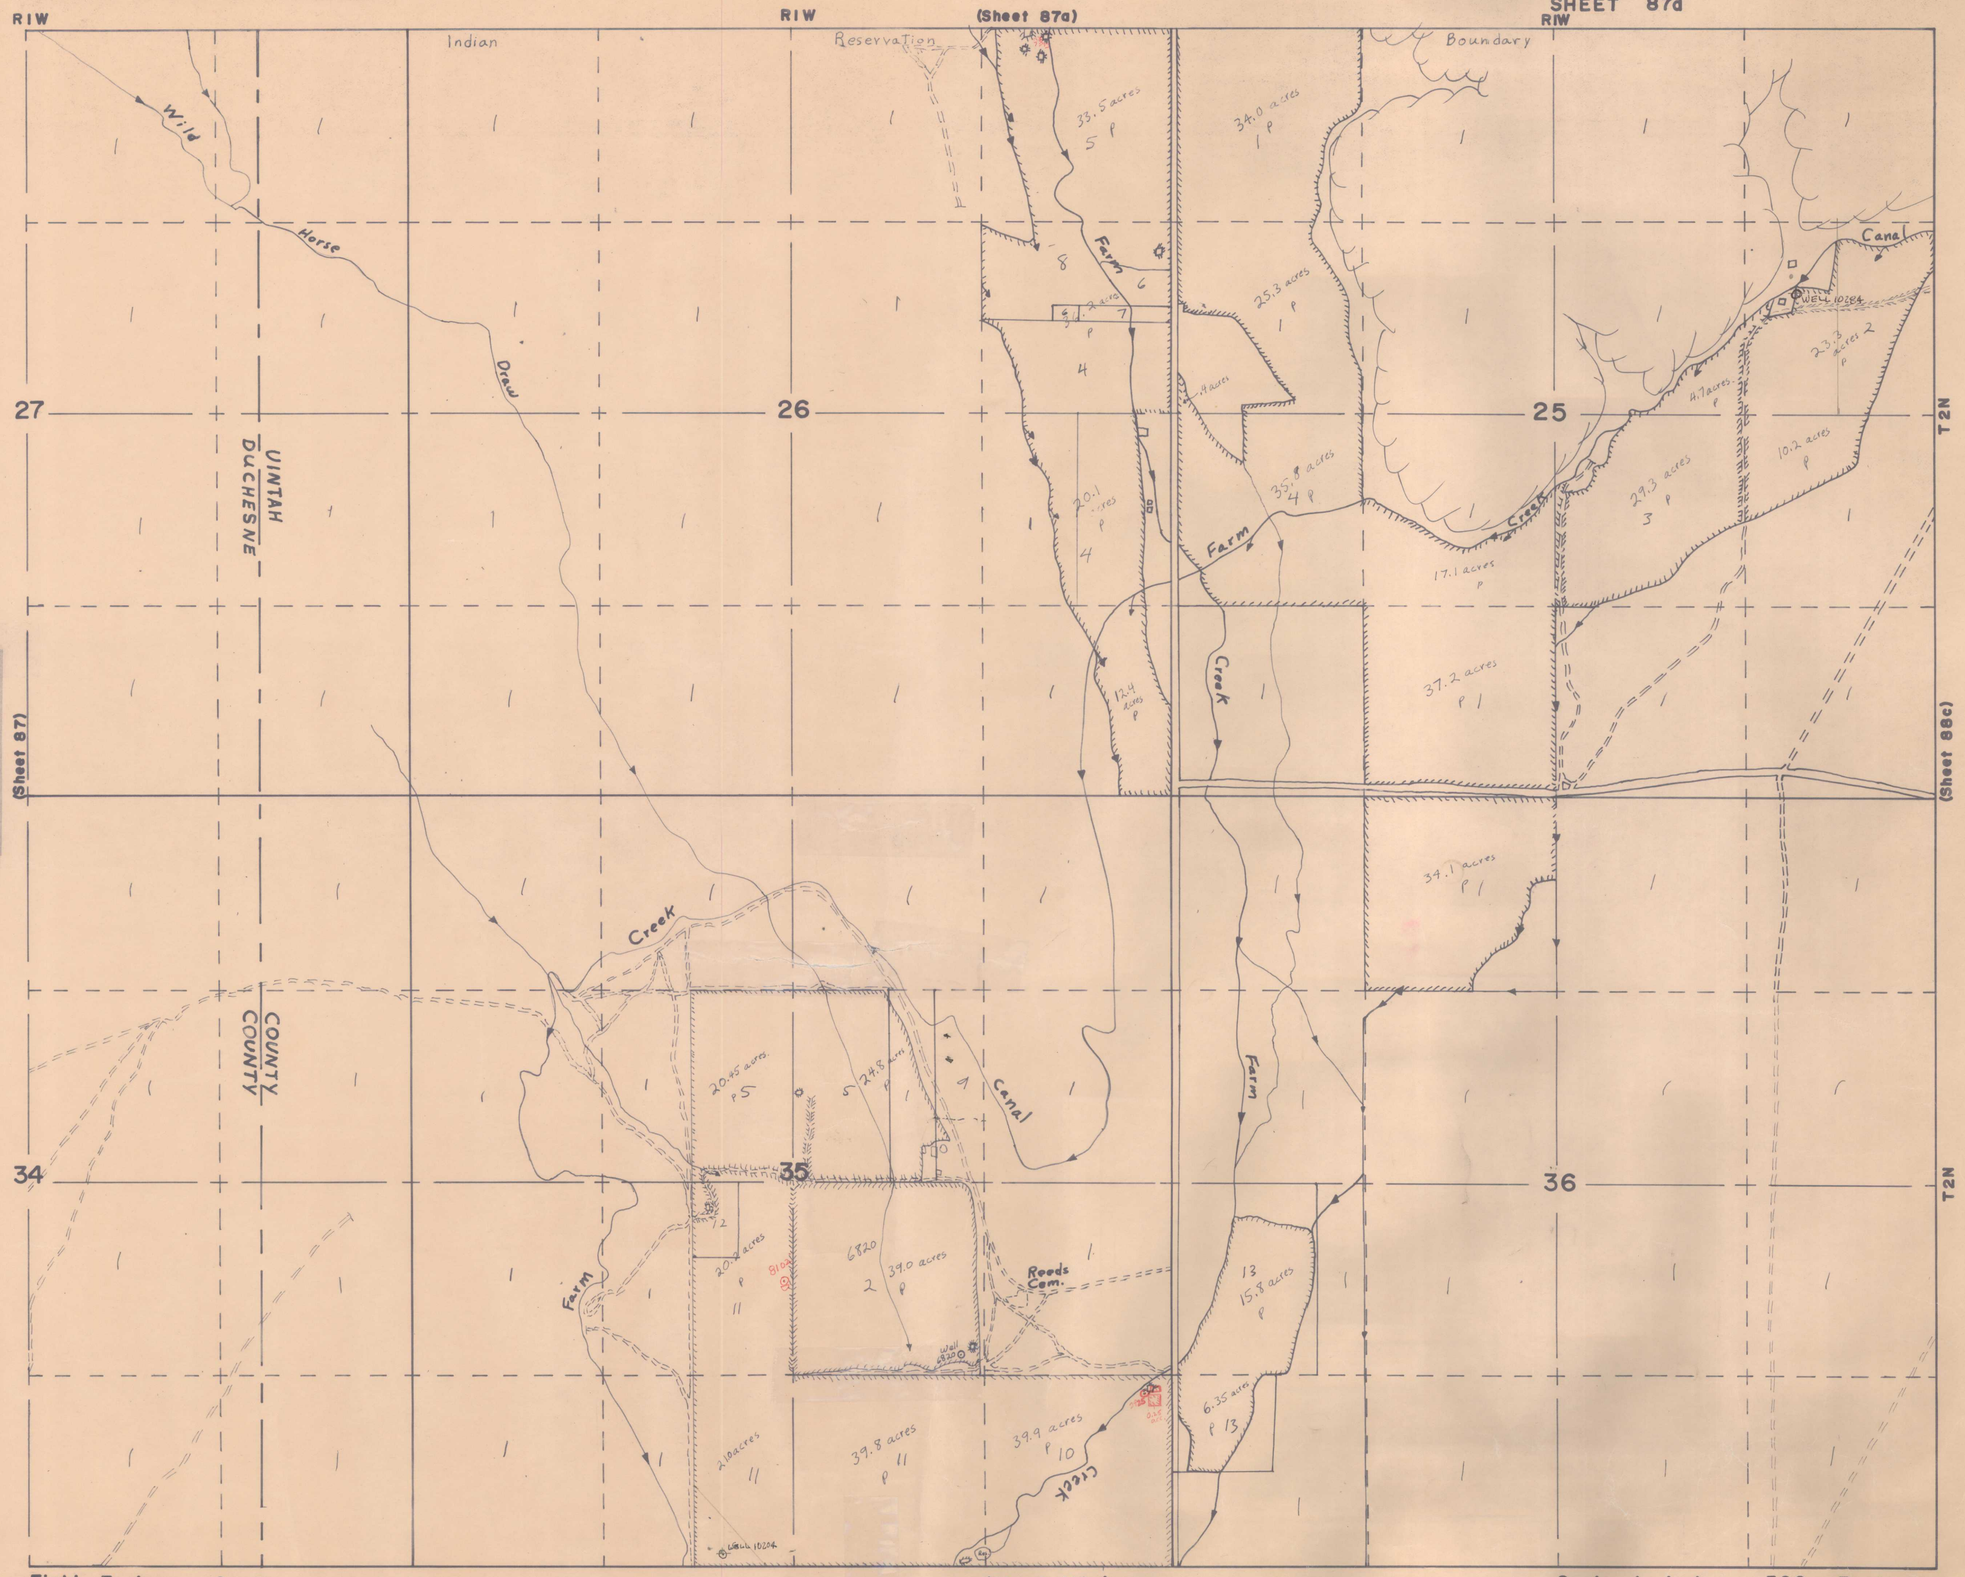

Field Engineer, G. Cupp
Traced by G. Cupp

(Sheet 110a)

Scale 1 Inch = 500 Feet
Surveyed 1974
Traced 1974

Sheet 87d