STATE OF UTAH
OFFICE OF STATE ENGINEER

HYDROGRAPHIC SURVEY
UINTAH BASIN, UINTAH COUNTY
SHEET 135c

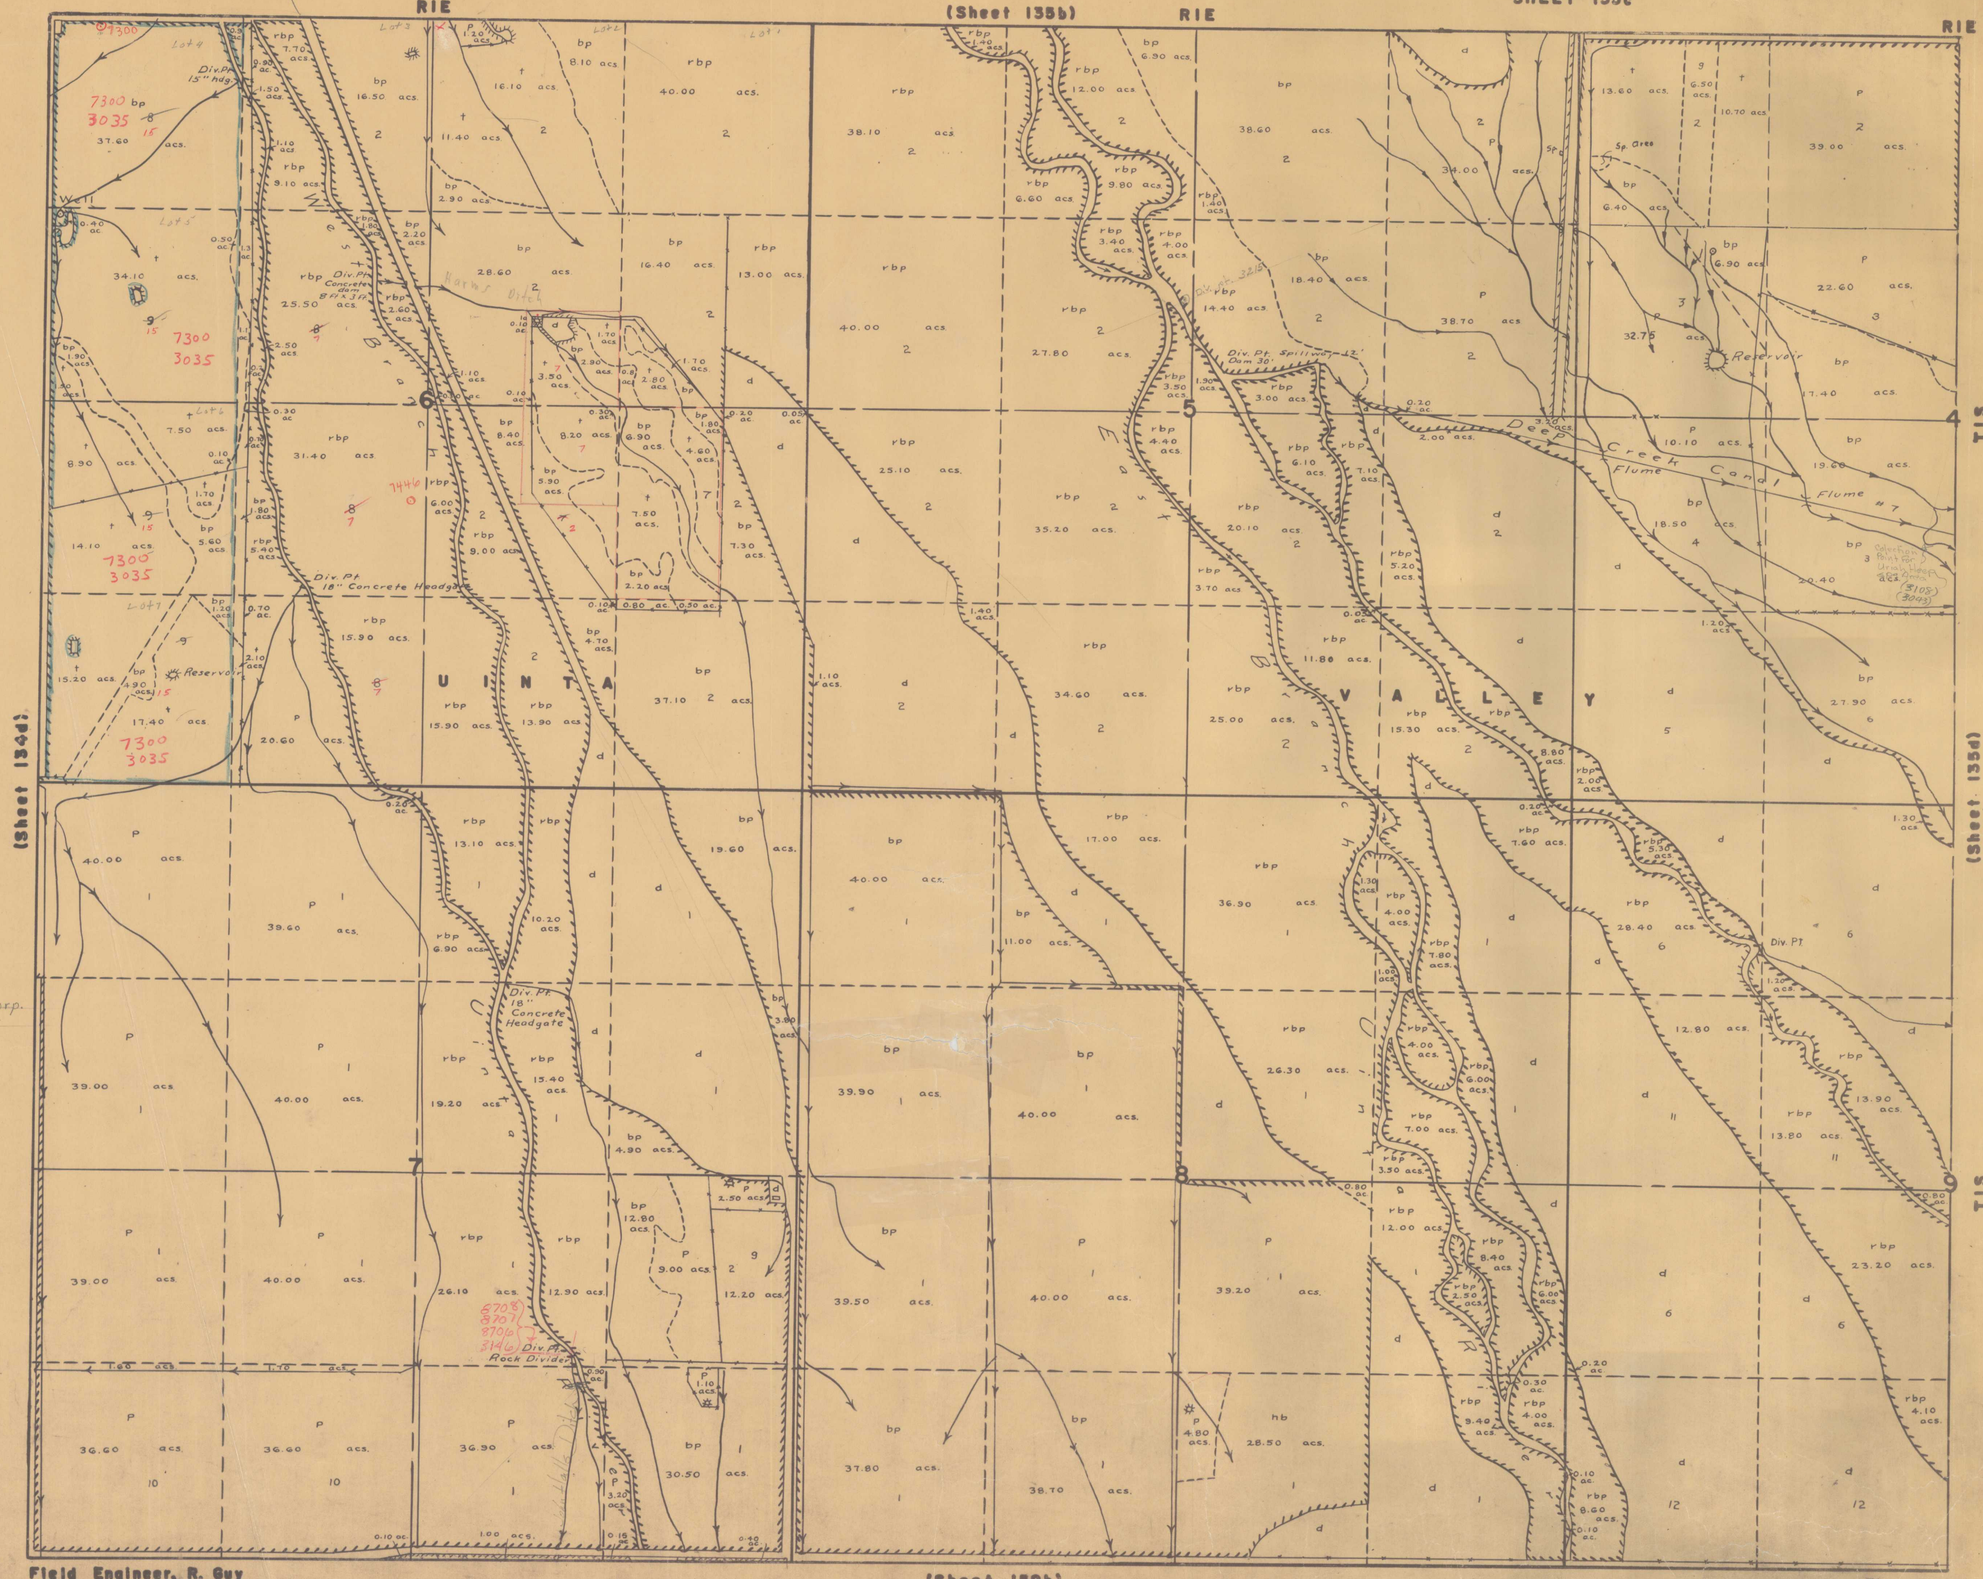

Field Engineer, R. Guy
Assistants, C. Hilbner, L. Nelson
Traced by A. Lambert

Scale 1 inch = 500 Feet
Surveyed 1957
Traced 1959

Sheet 135c

Map 135c

1. U. S. Government
2. Indian Land
3. Ray D. and Evelyn Houston
4. Elmer Hackford
5. Idessa H. Reber
6. Calvin Hackford
7. Bernard Overhansley
8. John D. and Edith Gardner
9. Edith Overhansley
10. Jack Anderton
11. Veona Hackford Lopez
12. Clara H. Whitehead
13. Mark Hackford
14. Diamond Bar X Ranch

15- Flying Diamond Land + Mineral Corp.
15- Gary F. + Rayma Sprouse