STATE OF UTAH
OFFICE OF STATE ENGINEER

HYDROGRAPHIC SURVEY
UINTAH BASIN, DUCHESNE & UINTAH COUNTIES
SHEET 208a

1.
2.
3.
4.
5.
6.
7.
8.
9.
10.
11. Marvin Kettle et ux
12. L.D.S. Church
13.
14. Calvin Squires et ux
15.
16. Richard N. Hazelgren
17.
18.
19.
20.
21.
22. Dry Gulch Irrigation Co.
23.
24. Junior Jenkins et ux
25. Gustave F. Fredrickson et ux
26. Joseph K. Wall et ux

SHEET 208a

1. U. S. A.
2. Otis D. Butcher
3. O. E. Rasmussen
4. Perry A. Butcher
5. Wm. F., Adelia, Robert and Carleen Newland
6. Sanford L. Butcher
7. Orland Cook
8. Jack H. & Martha Cook
9. Joseph H. Hardy
10. Ernest R. Betts, Jr.
11. Marvin & Dorthy Kettle
12. ~~James E. Hoyt~~
13. John S. Page et ux
14. ~~M. D. McCollum~~
15. Uinta County
16. ~~State of Utah~~
17. John H. Cook
18. Fred G. & Mary L. Cook
19. Alden D. & Nita White
20. Harry McCoard Jr.
21. Mary & S. N. Mangum
22. ~~Seth Wilson~~
23. D. Ray & Eva G. Moss
24. ~~Cooperative Security Corp.~~
25. ~~L. Gertrude Gustave~~
26. ~~Wendall S. Wilson equity to Duchesne County~~

Duchesne Co. Land Ownership checked March 1979 TM

27. Dennis & Patricia Cupp
28. Nate & Lorraine Filling in
29. Leon & Betty Filling in
30. Jim & Genile Filling in

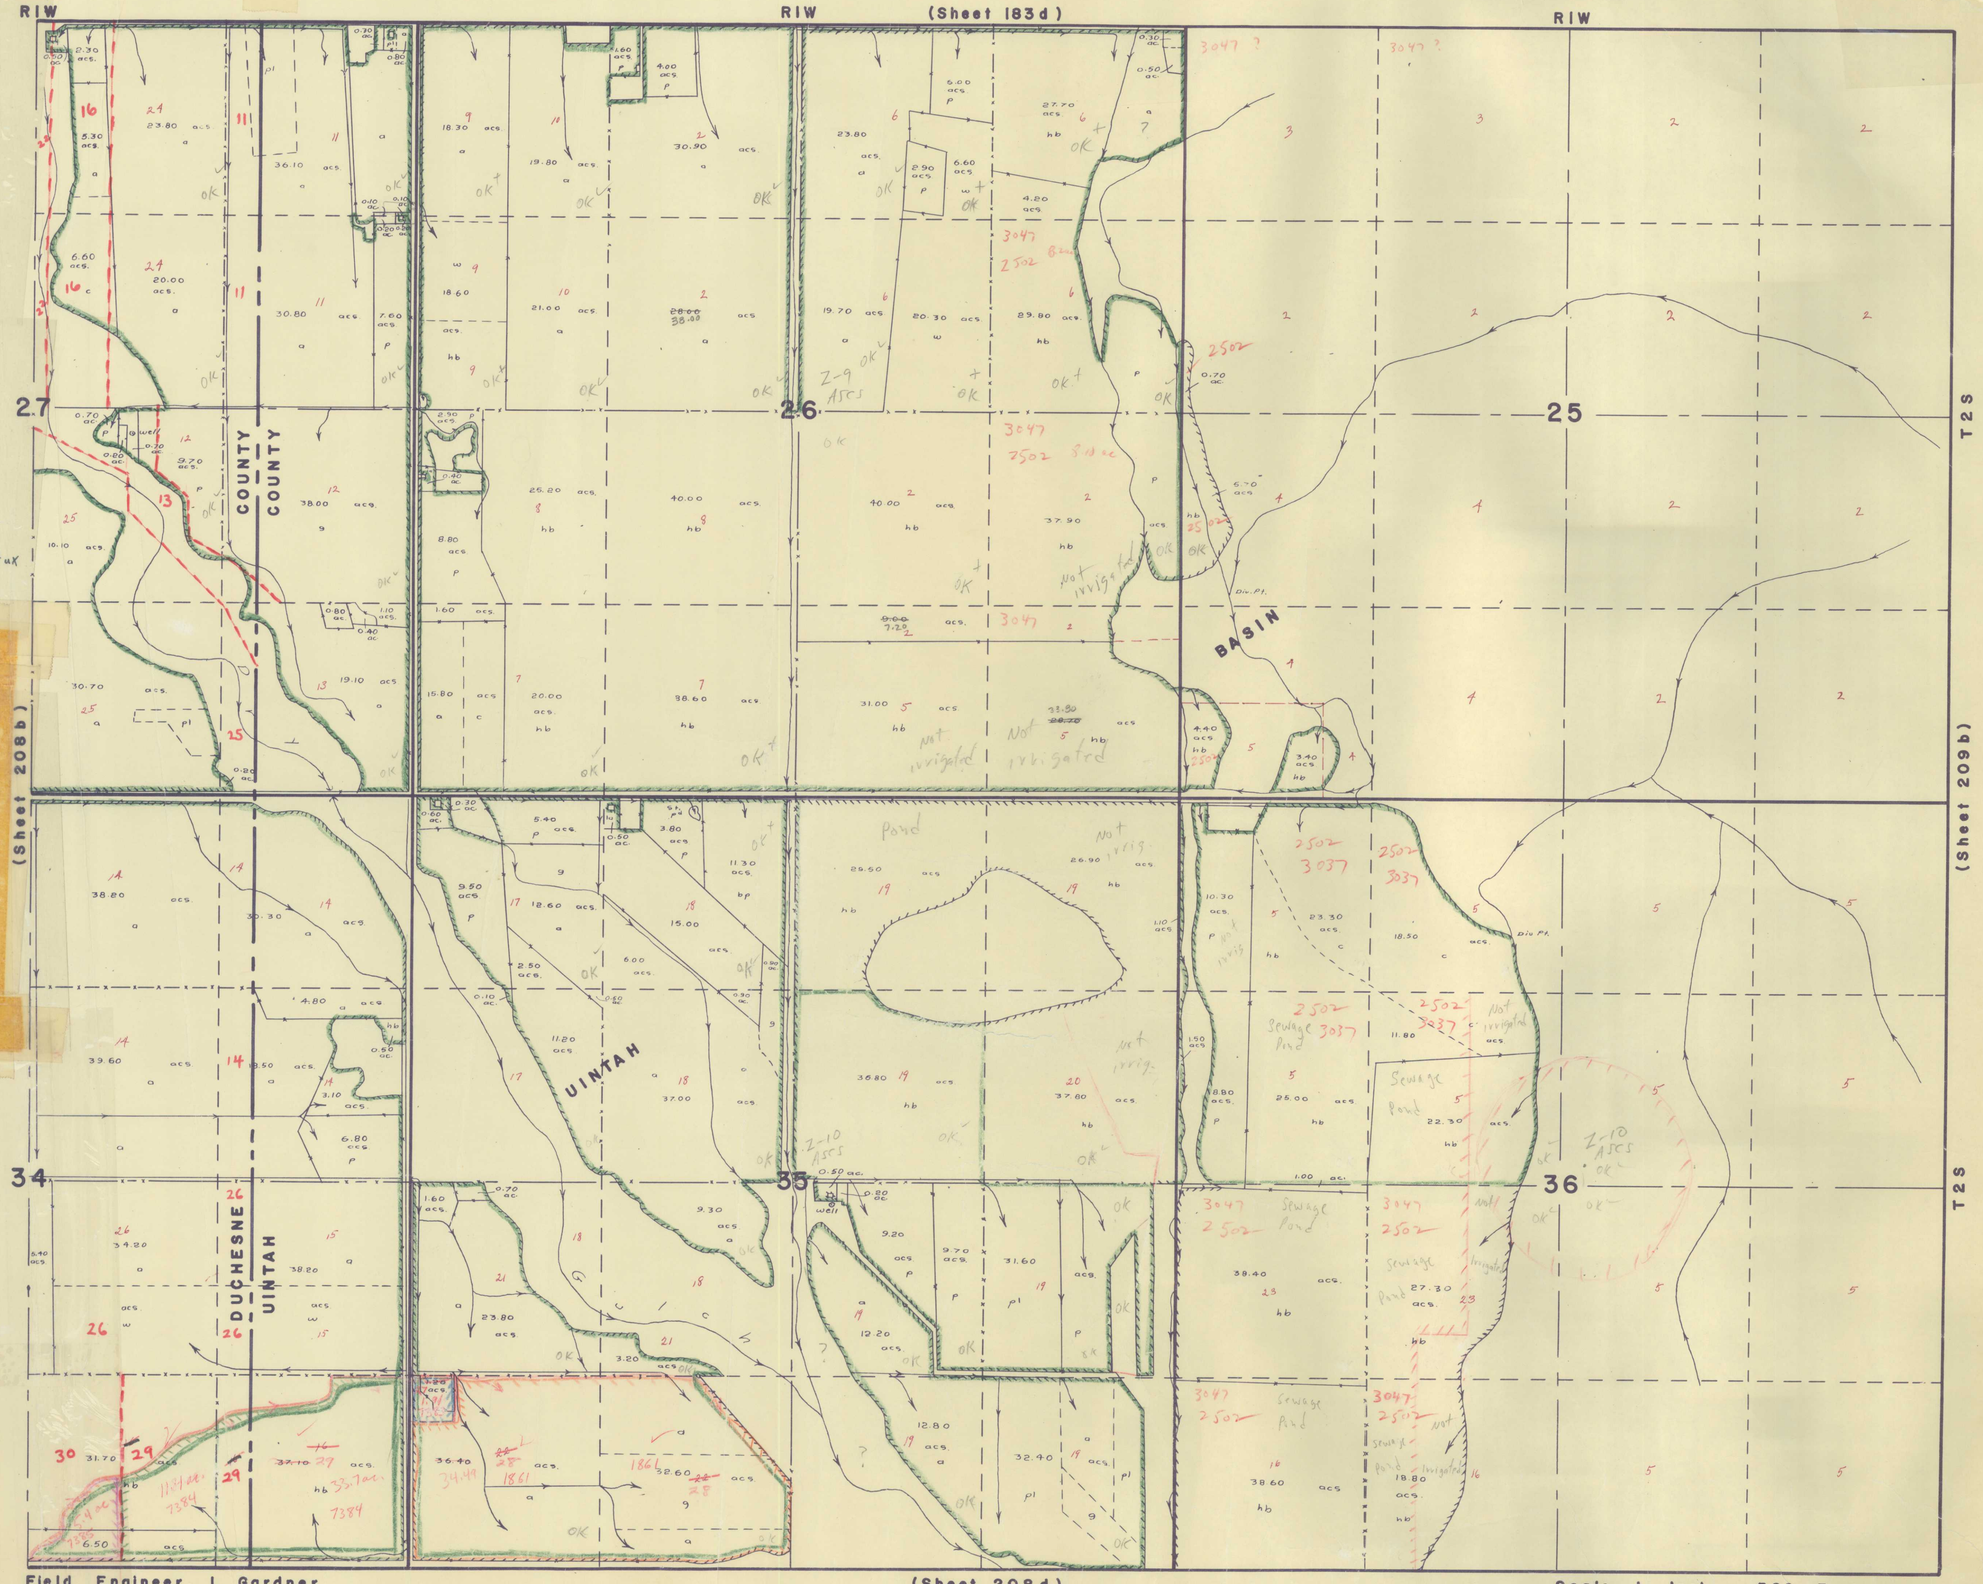

Field Engineer, L. Gardner
Assistants, L. Powell, K. Hansen, E. Staker
Traced by K. Hansen

Scale 1 Inch = 500 Feet
Surveyed 1957
Traced 1959

Sheet 208a