STATE OF UTAH
OFFICE OF STATE ENGINEER

HYDROGRAPHIC SURVEY
UINTAH BASIN, UINTAH COUNTY
SHEET 111b OF 503 SHEETS

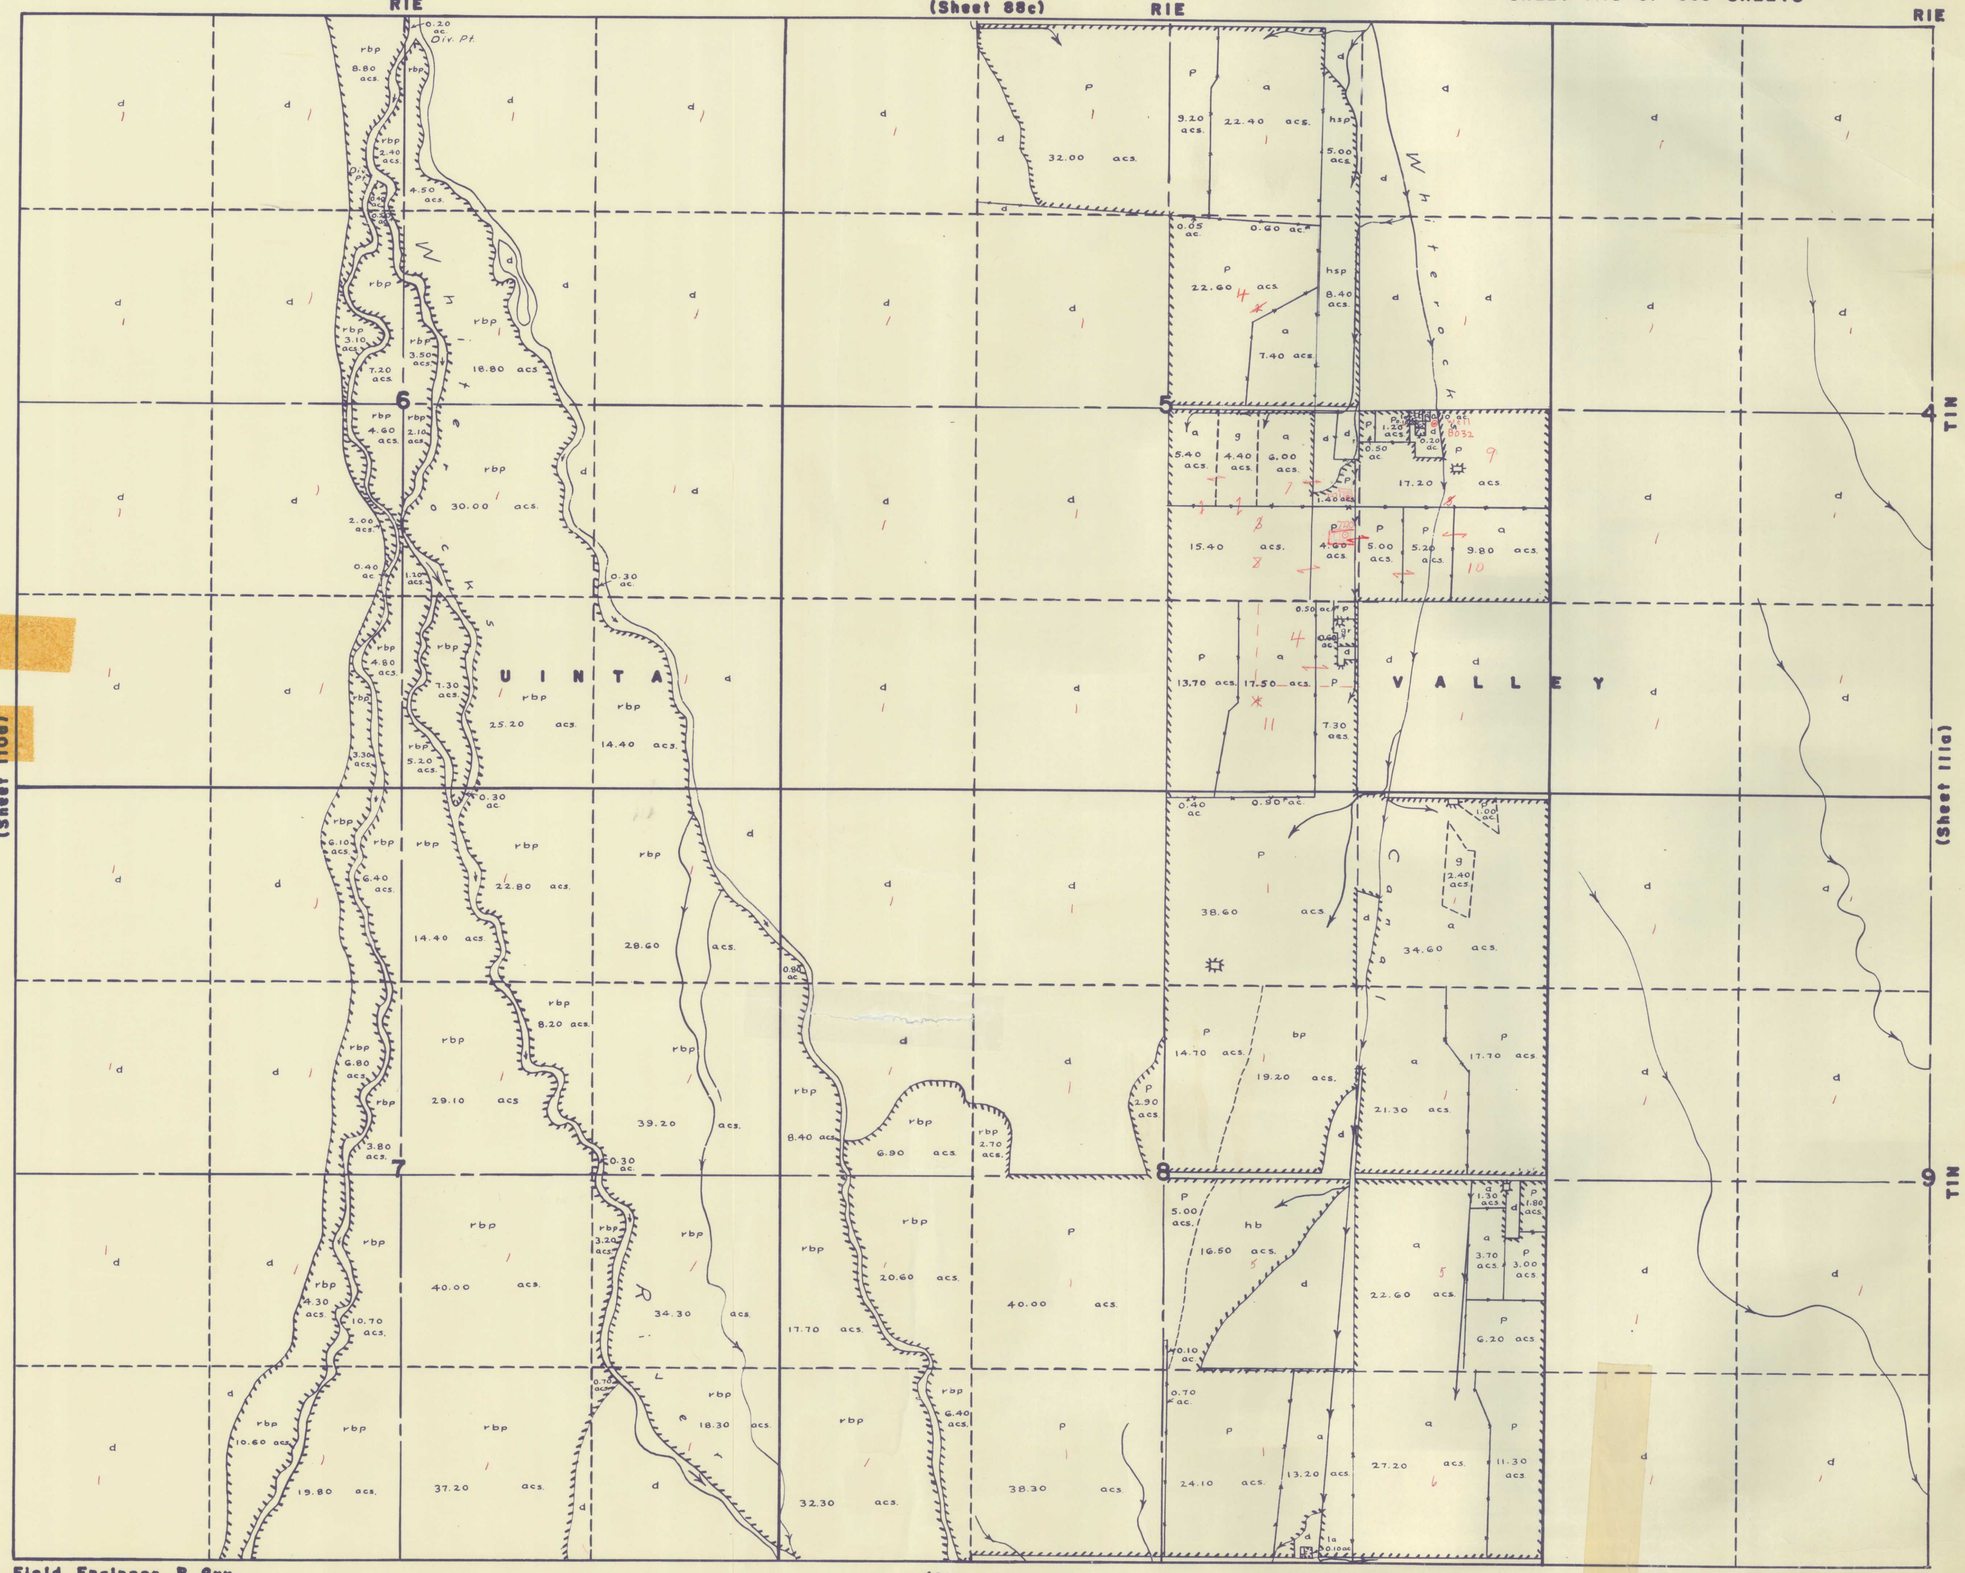

SHEET 111b

1. U. S. A.
2. Melvin & Katherine Davis
3. Donald B. & Edna Simmons
4. Walter D. & Muril Moosman
5. D. Blaine Morrill
6. W. D. & Alice Morrill
7. Ralph E. H. Payne
8. German B. + Madge C. Workman
9. Alfred + Carol Helquist
10. Ronc & Morrill ~~Darrel & Nancy Bellamy~~
11. Devere Dennis et ux Kendall N Workman

Field Engineer, R. Guy
Assistants, C. Hilbner, L. Nelson
Traced by A. Lambert

DRY 21K31

Scale 1 inch = 500 Feet
Surveyed 1957
Traced 1958

111b