STATE OF UTAH
OFFICE OF STATE ENGINEER

UINTAH BASIN, UINTAH COUNTY
SHEET 138b

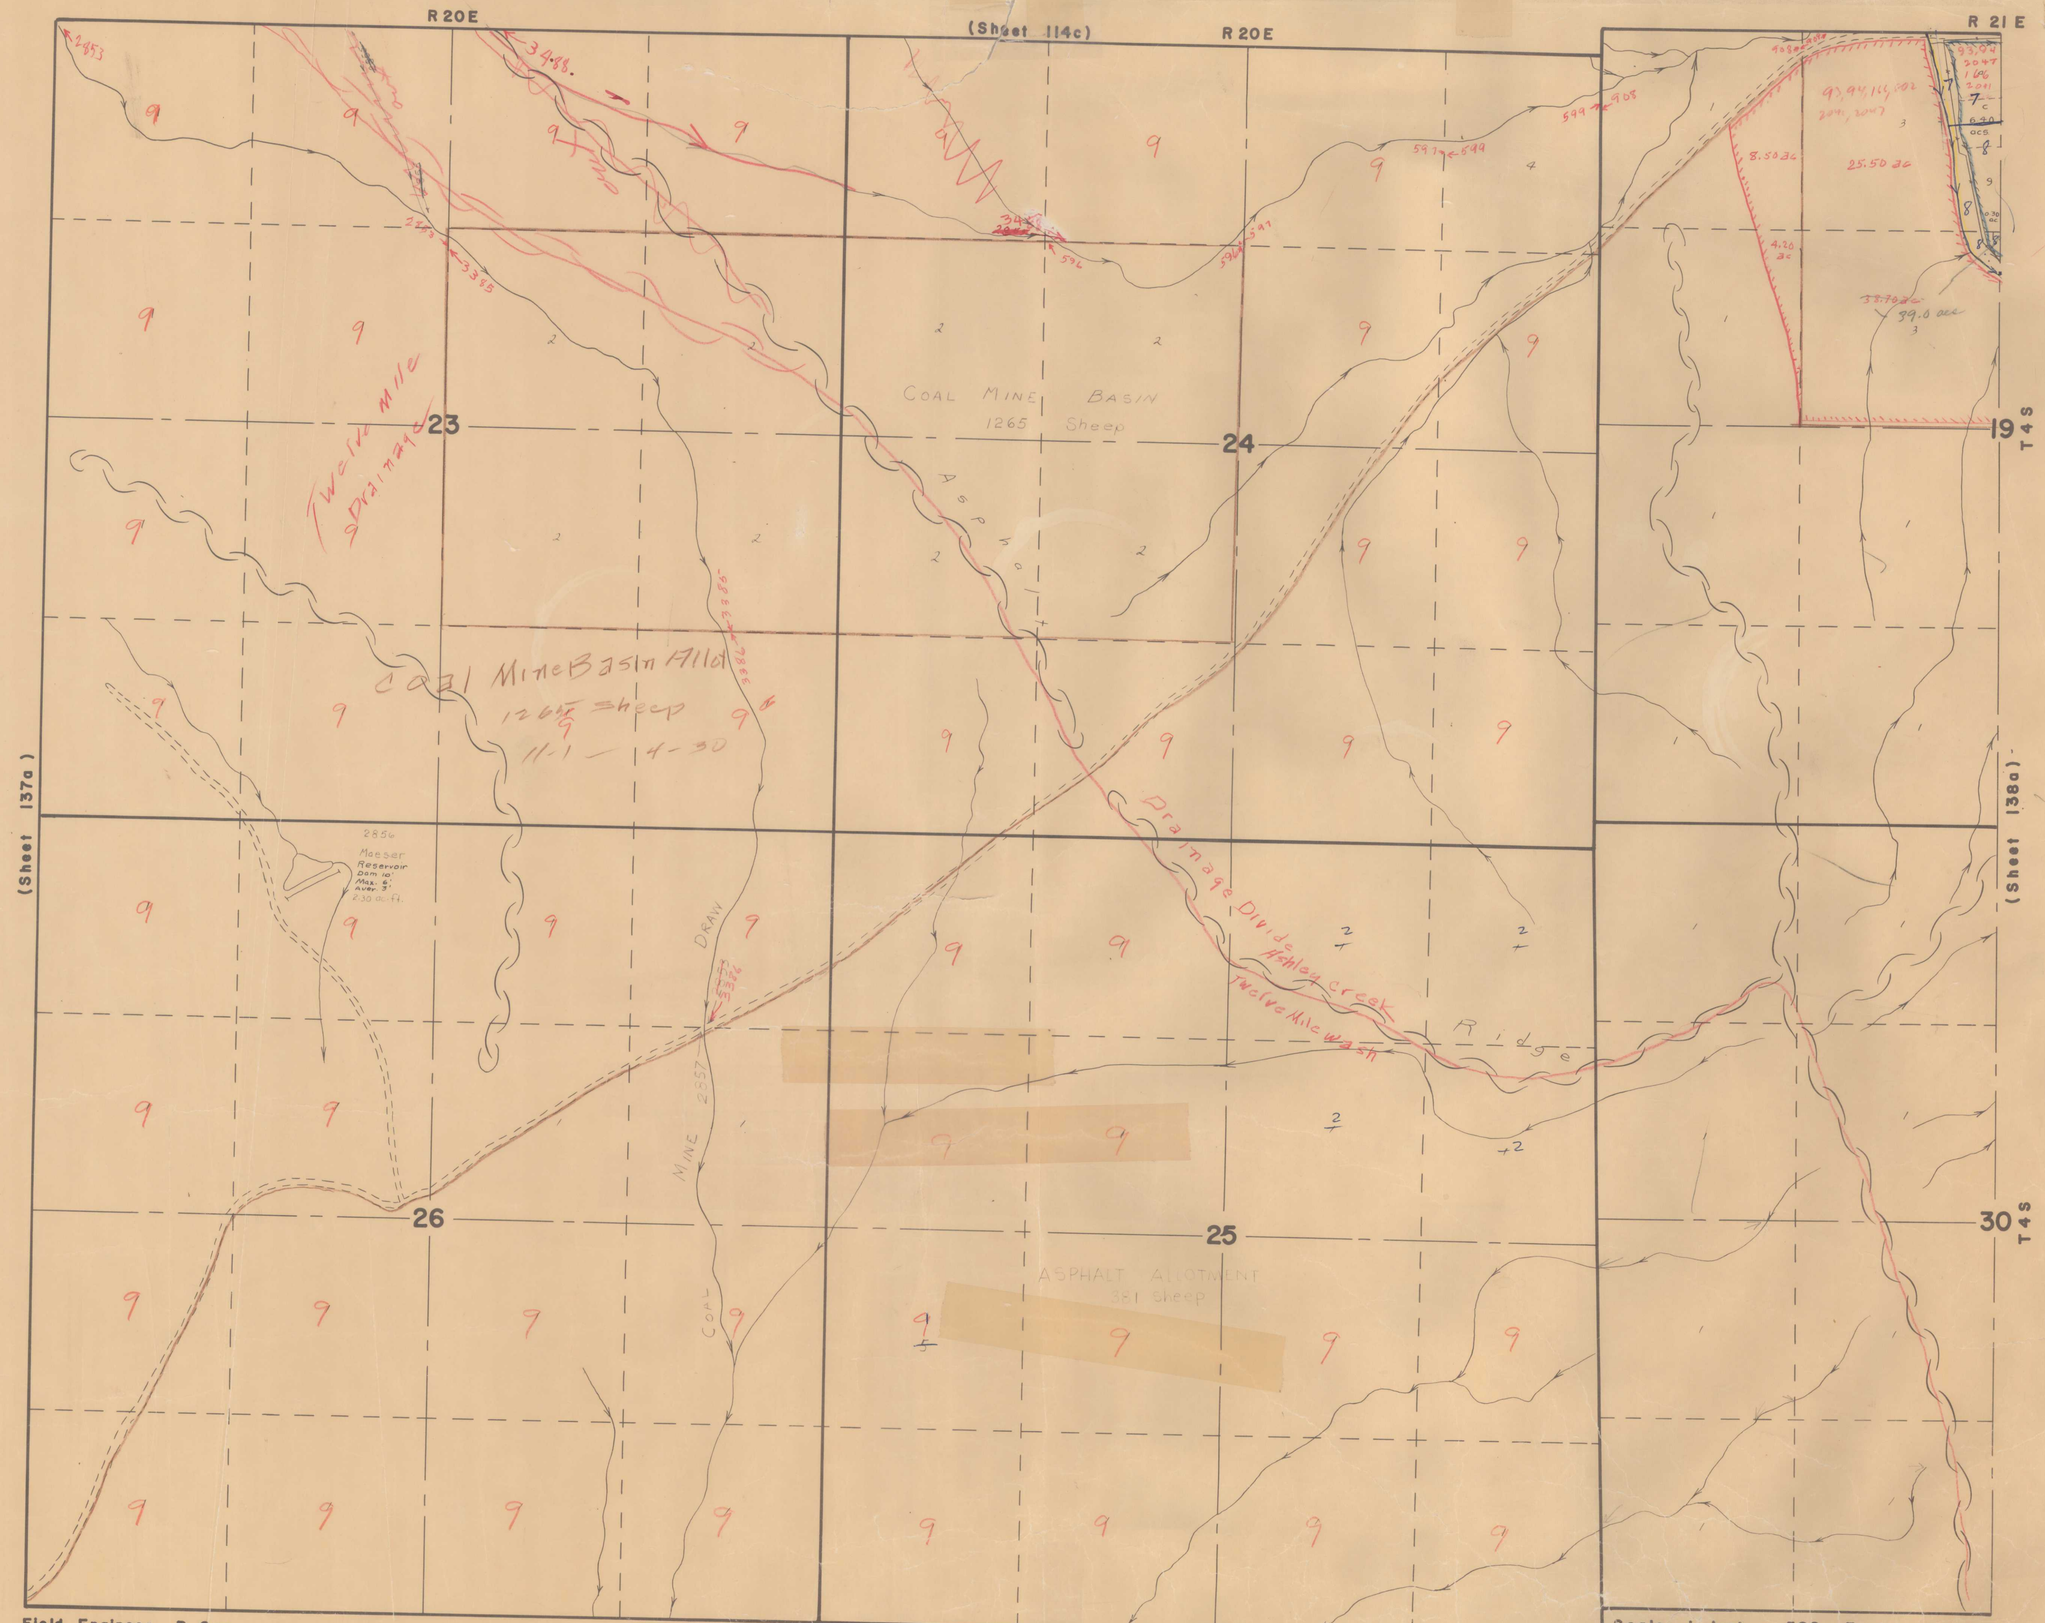

prop. chk 6/79

Sheet 138-b

1. United States of America
2. Sohio Petroleum
3. ~~Lester Bingham~~ Doris Victor L., ~~Doris~~ Bingham
4. Flying Diamond Ranches Inc.
5. Grey, Kenneth Roger
6. Karl E
7. Franklin B + Deloris Corbin
8. Rex S + Linda L. ~~Hanberg~~ Hanberg
9. State of Utah

Field Engineer, R. Guy
Assistants, J. Hadley, B. Daynes, J. Pingree
Traced by K. Hansen

Scale 1 inch = 500 Feet
Surveyed 1959
Traced 1960

Sheet 138b