STATE OF UTAH
OFFICE OF STATE ENGINEER

HYDROGRAPHIC SURVEY
UINTAH BASIN, UINTAH COUNTY
SHEET 54

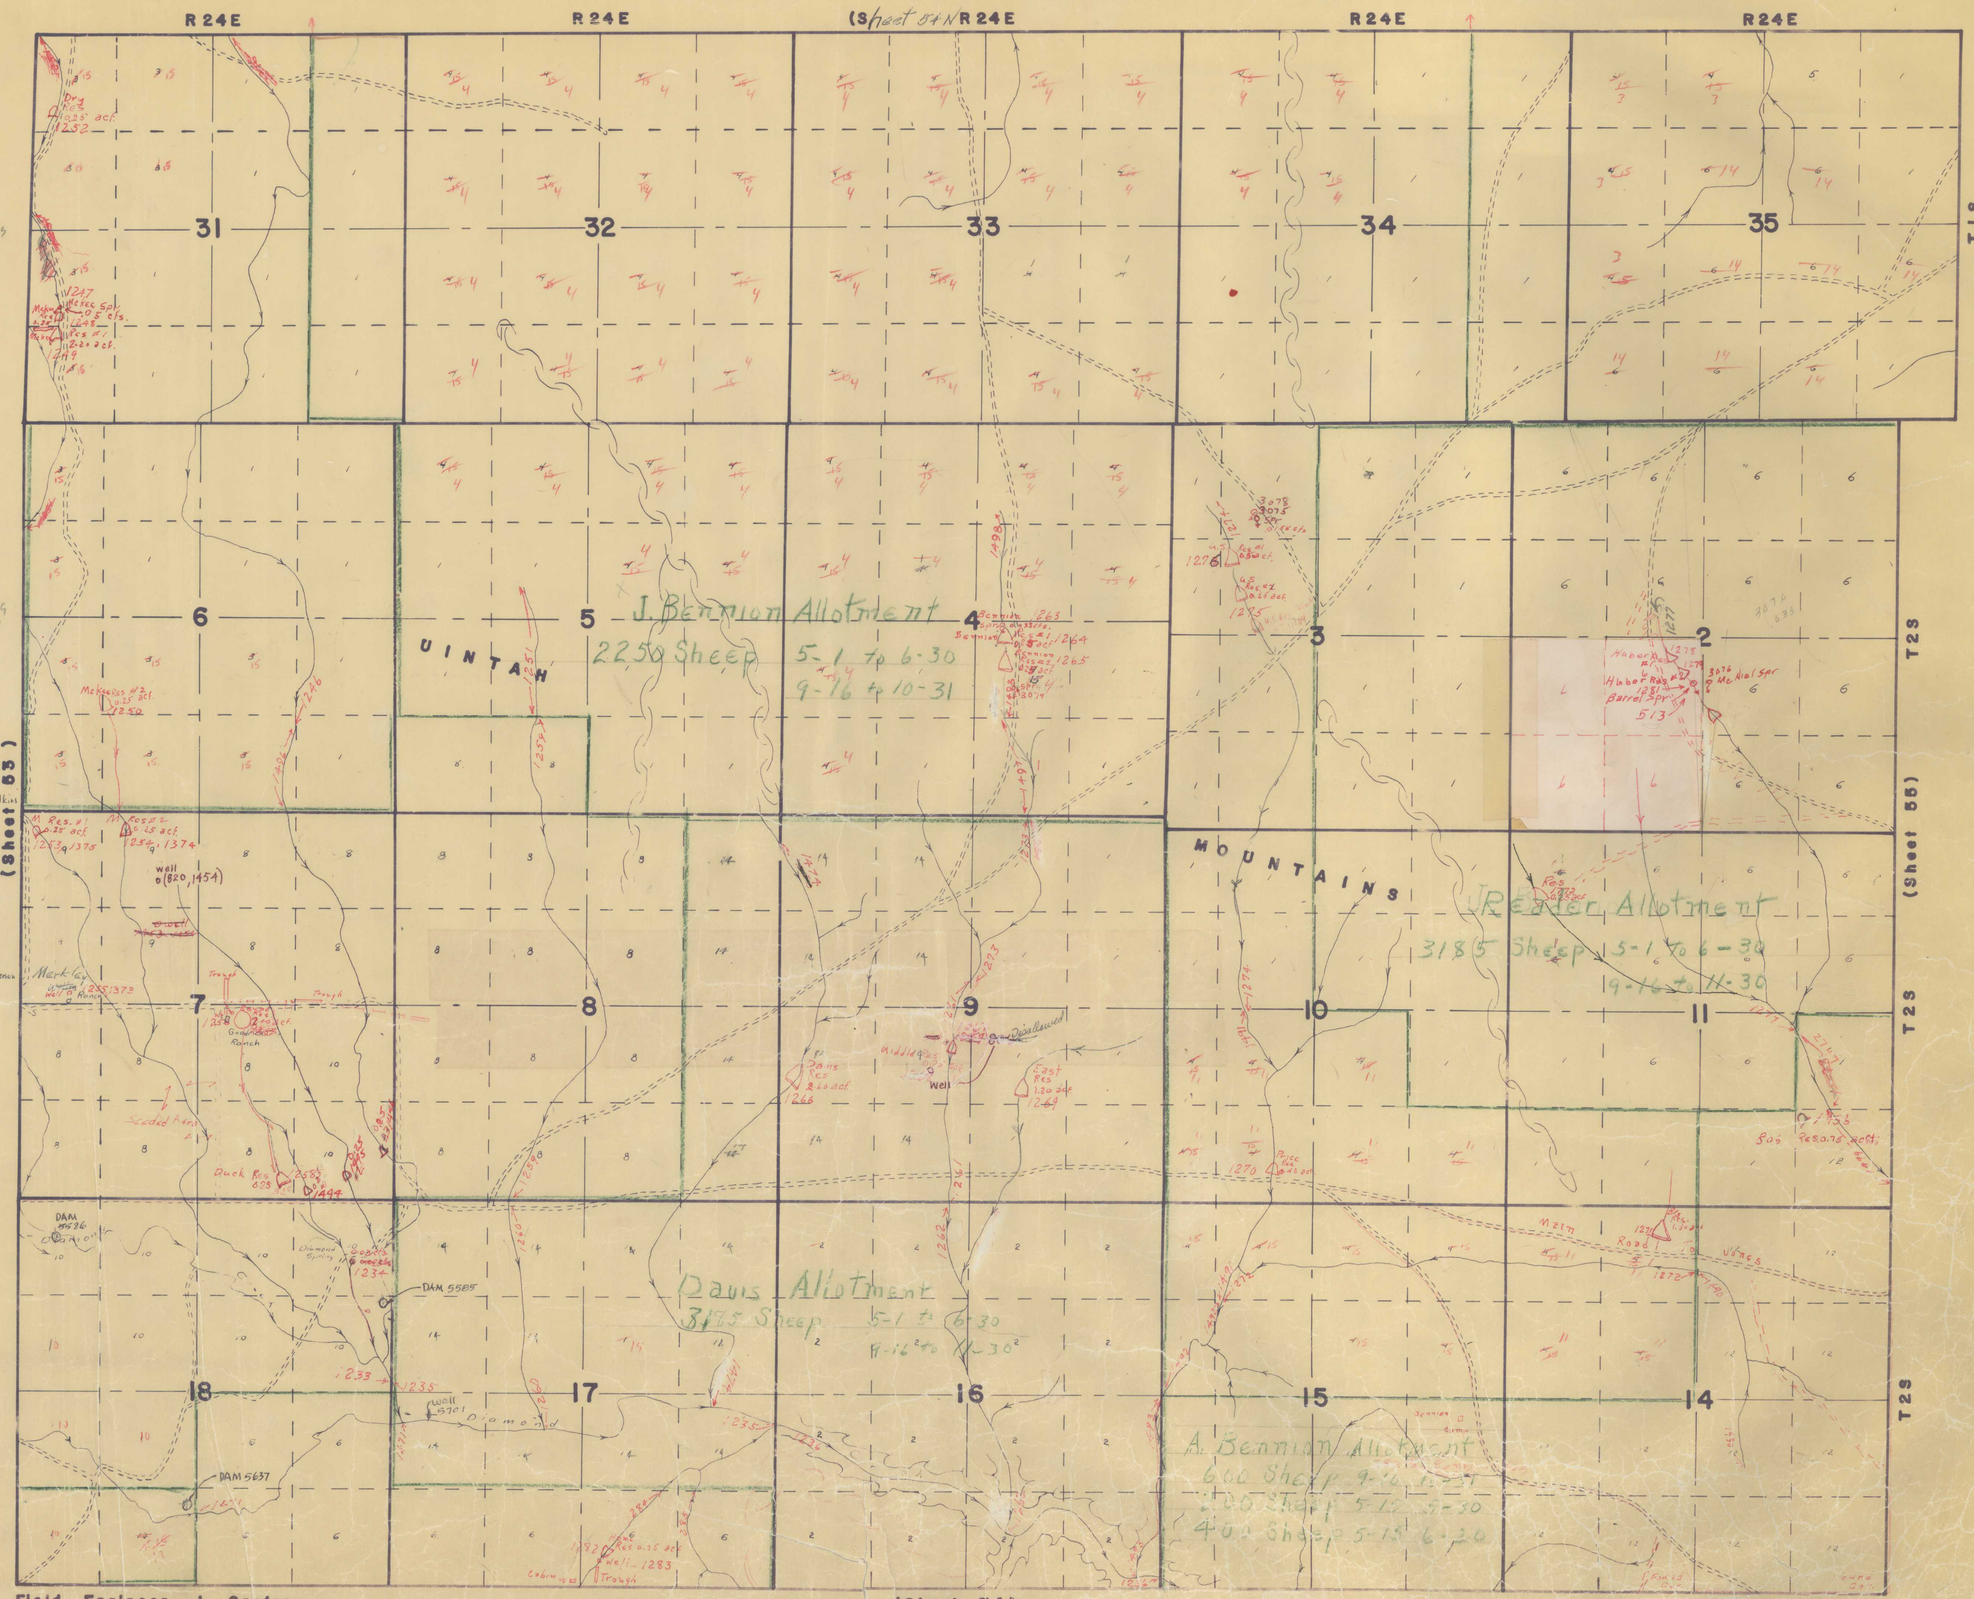

Sheet 54

1. United States of America
2. State of Utah
3. ~~H. J. Jr. & Margaret Meagher~~ Vaughn + Velma Wilkins
4. ~~Margaret F. Price~~ Marvin + Arctta Jackson
5. ~~Loren & Rhoda P. Hatch~~ Ralph Walker
6. ~~Lynn Huber~~ A Baron Clark
7. Ella B. Reader
8. Wayne Goodrich + Mary E Goodrich
9. Amos E. Merkley ½ int.
   G. Warren Merkley ½ int.
10. Henry Ralph Siddoway
11. ~~Harold E. Davis~~ Leland Smith II
12. A. Allen Bennion
13. ~~Mary Alice Arentz~~ Lynn Siddoway
14. Arthur M. Boren + Stella Boren
15. ~~Shoemaker & Smith Land & Livestock Co.~~ Raymond Anderson

Prop. ower. OK July 8, 1963 P. Hoy

Field Engineer, L. Gardner
Assistant, R. Woodward
Traced by K. Hansen

Scale 1 inch = 1000 Feet
Surveyed 1959
Traced 1960

Sheet 54