STATE OF UTAH
OFFICE OF STATE ENGINEER

HYDROGRAPHIC SURVEY
UINTAH BASIN, UINTAH COUNTY
SHEET 90b

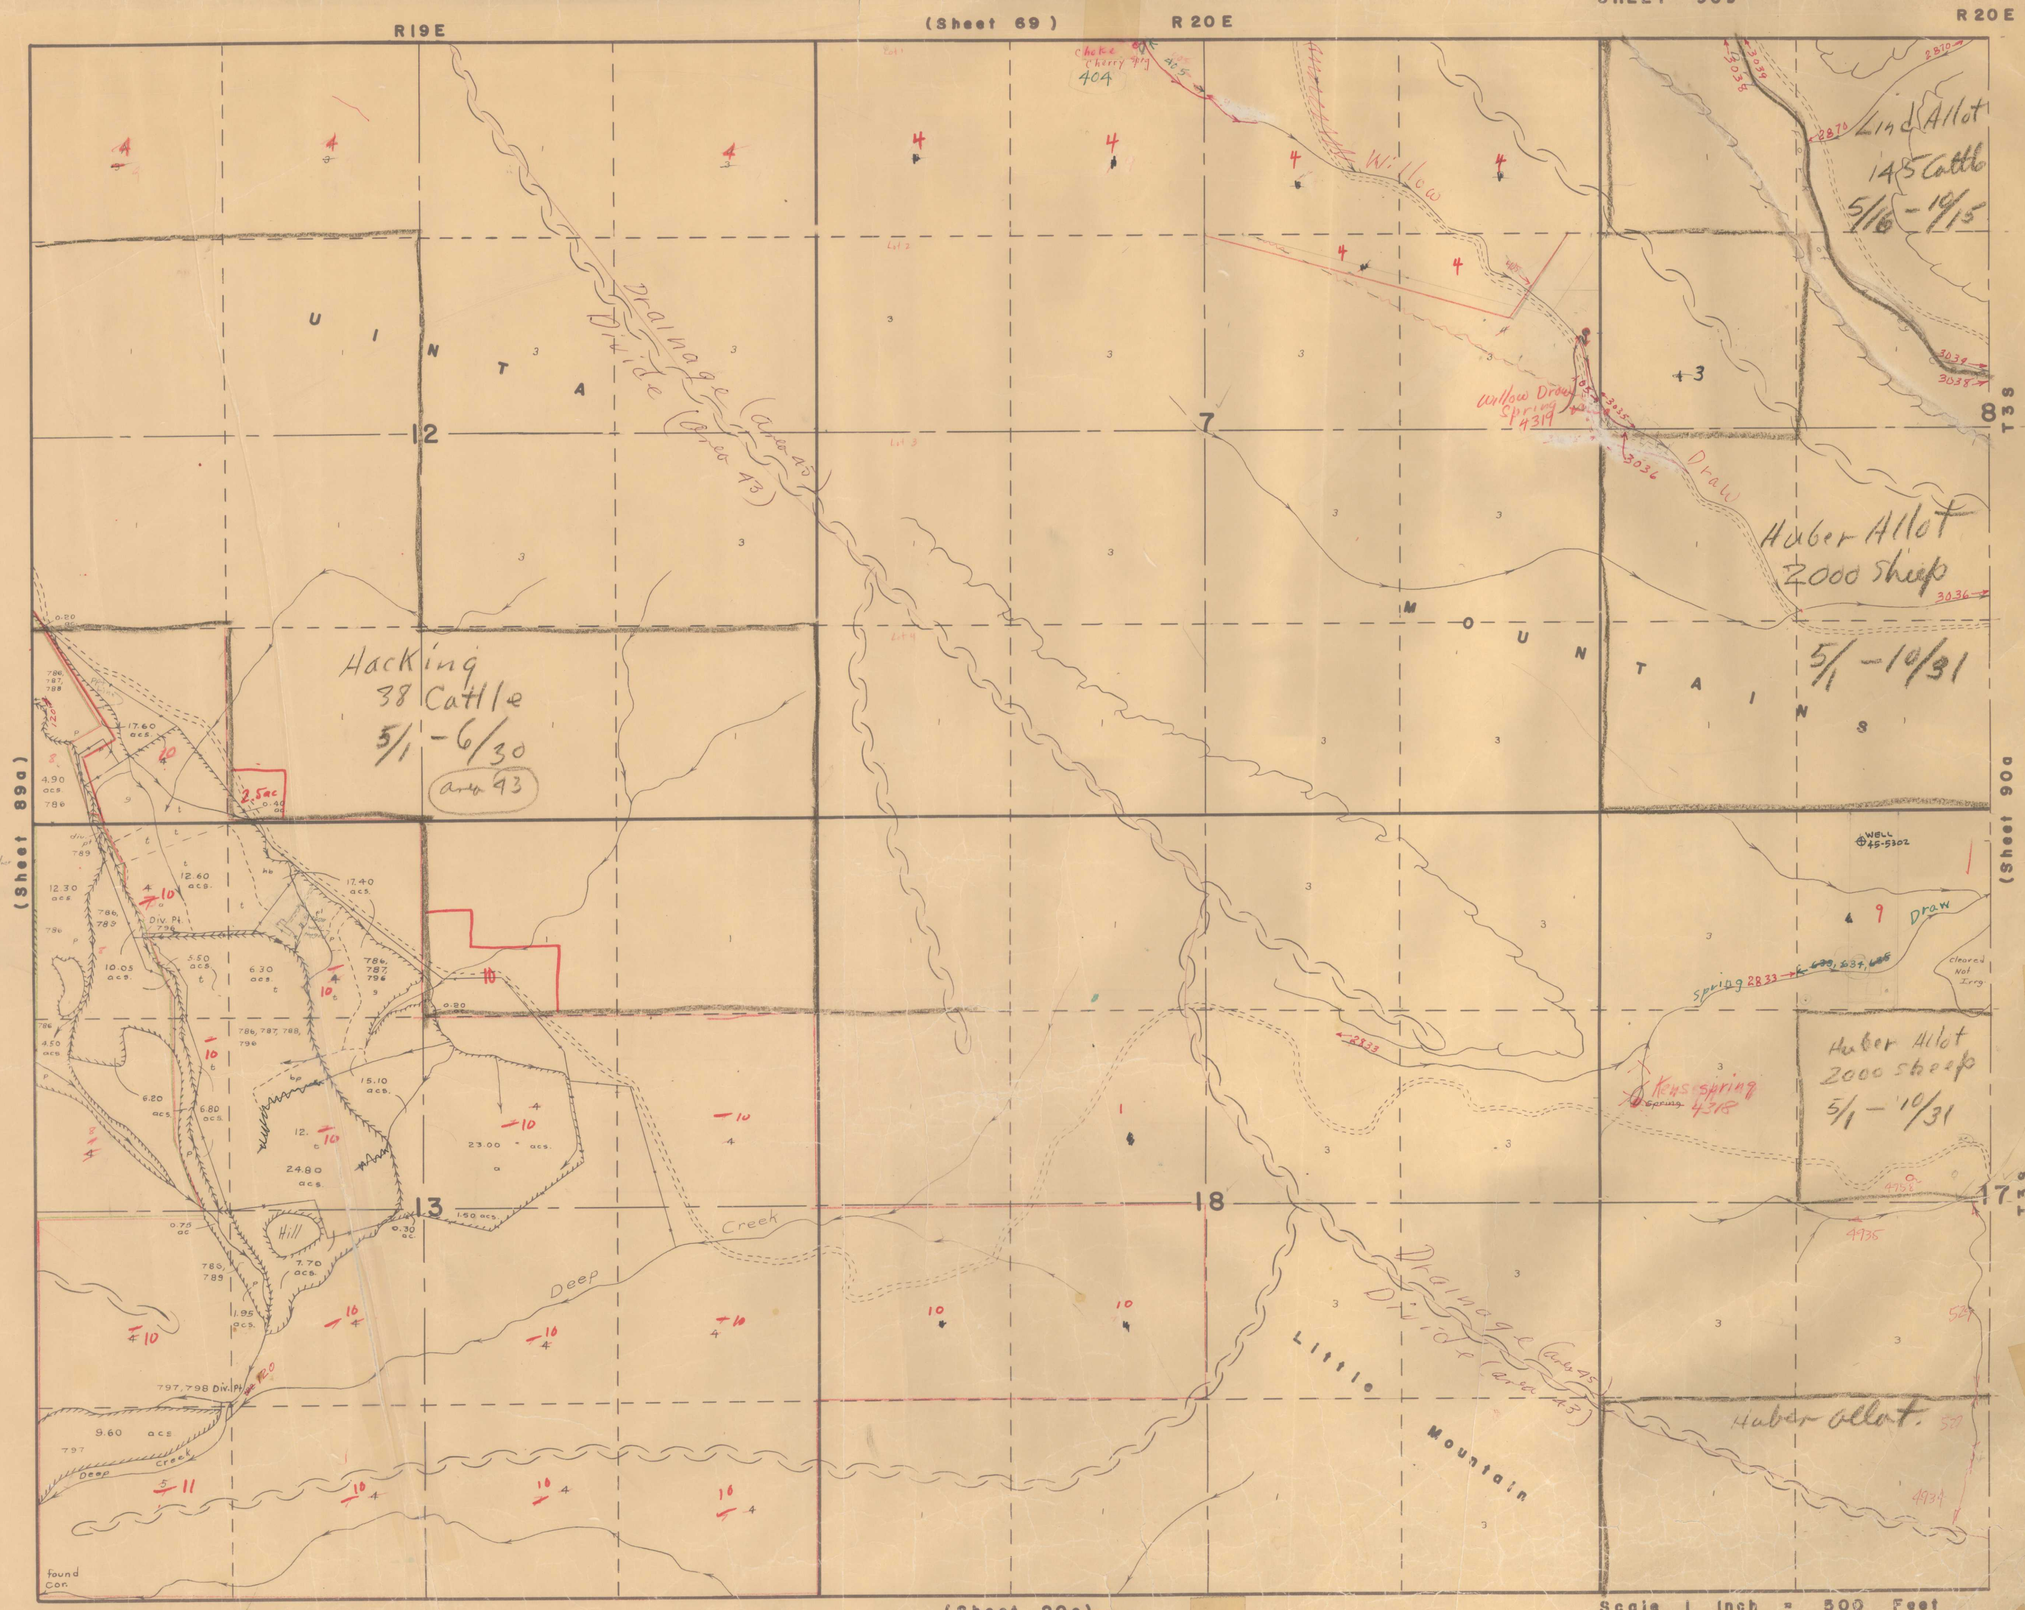

property ownership checked 6/79

SHEET 90b
1. United States of America
2. State of Utah
3. [redacted]
4. Kenneth Huber
5. Rex and Zella Gardner Elden-Carole Gardner
6. Chloe Johnson
7. Daniel Augus Junior N. Markley
8. Merrill B. + Helen M. Mecham
Earl L. + Thora H. Mecham
9. Gerald and Lula Clark
10. Blaine R. Hamilton
11. Orson W. Johnson

Prop. ch. 7-1568

Field Engineer, R. Guy
Assistants, J. Hadley, W. Daynes
Traced by K. Hansen

Scale 1 Inch = 500 Feet
Surveyed 1959
Traced 1959

Sheet 90b