STATE OF UTAH
OFFICE OF STATE ENGINEER

HYDROGRAPHIC SURVEY
UINTAH BASIN, UINTAH COUNTY
SHEET 90d

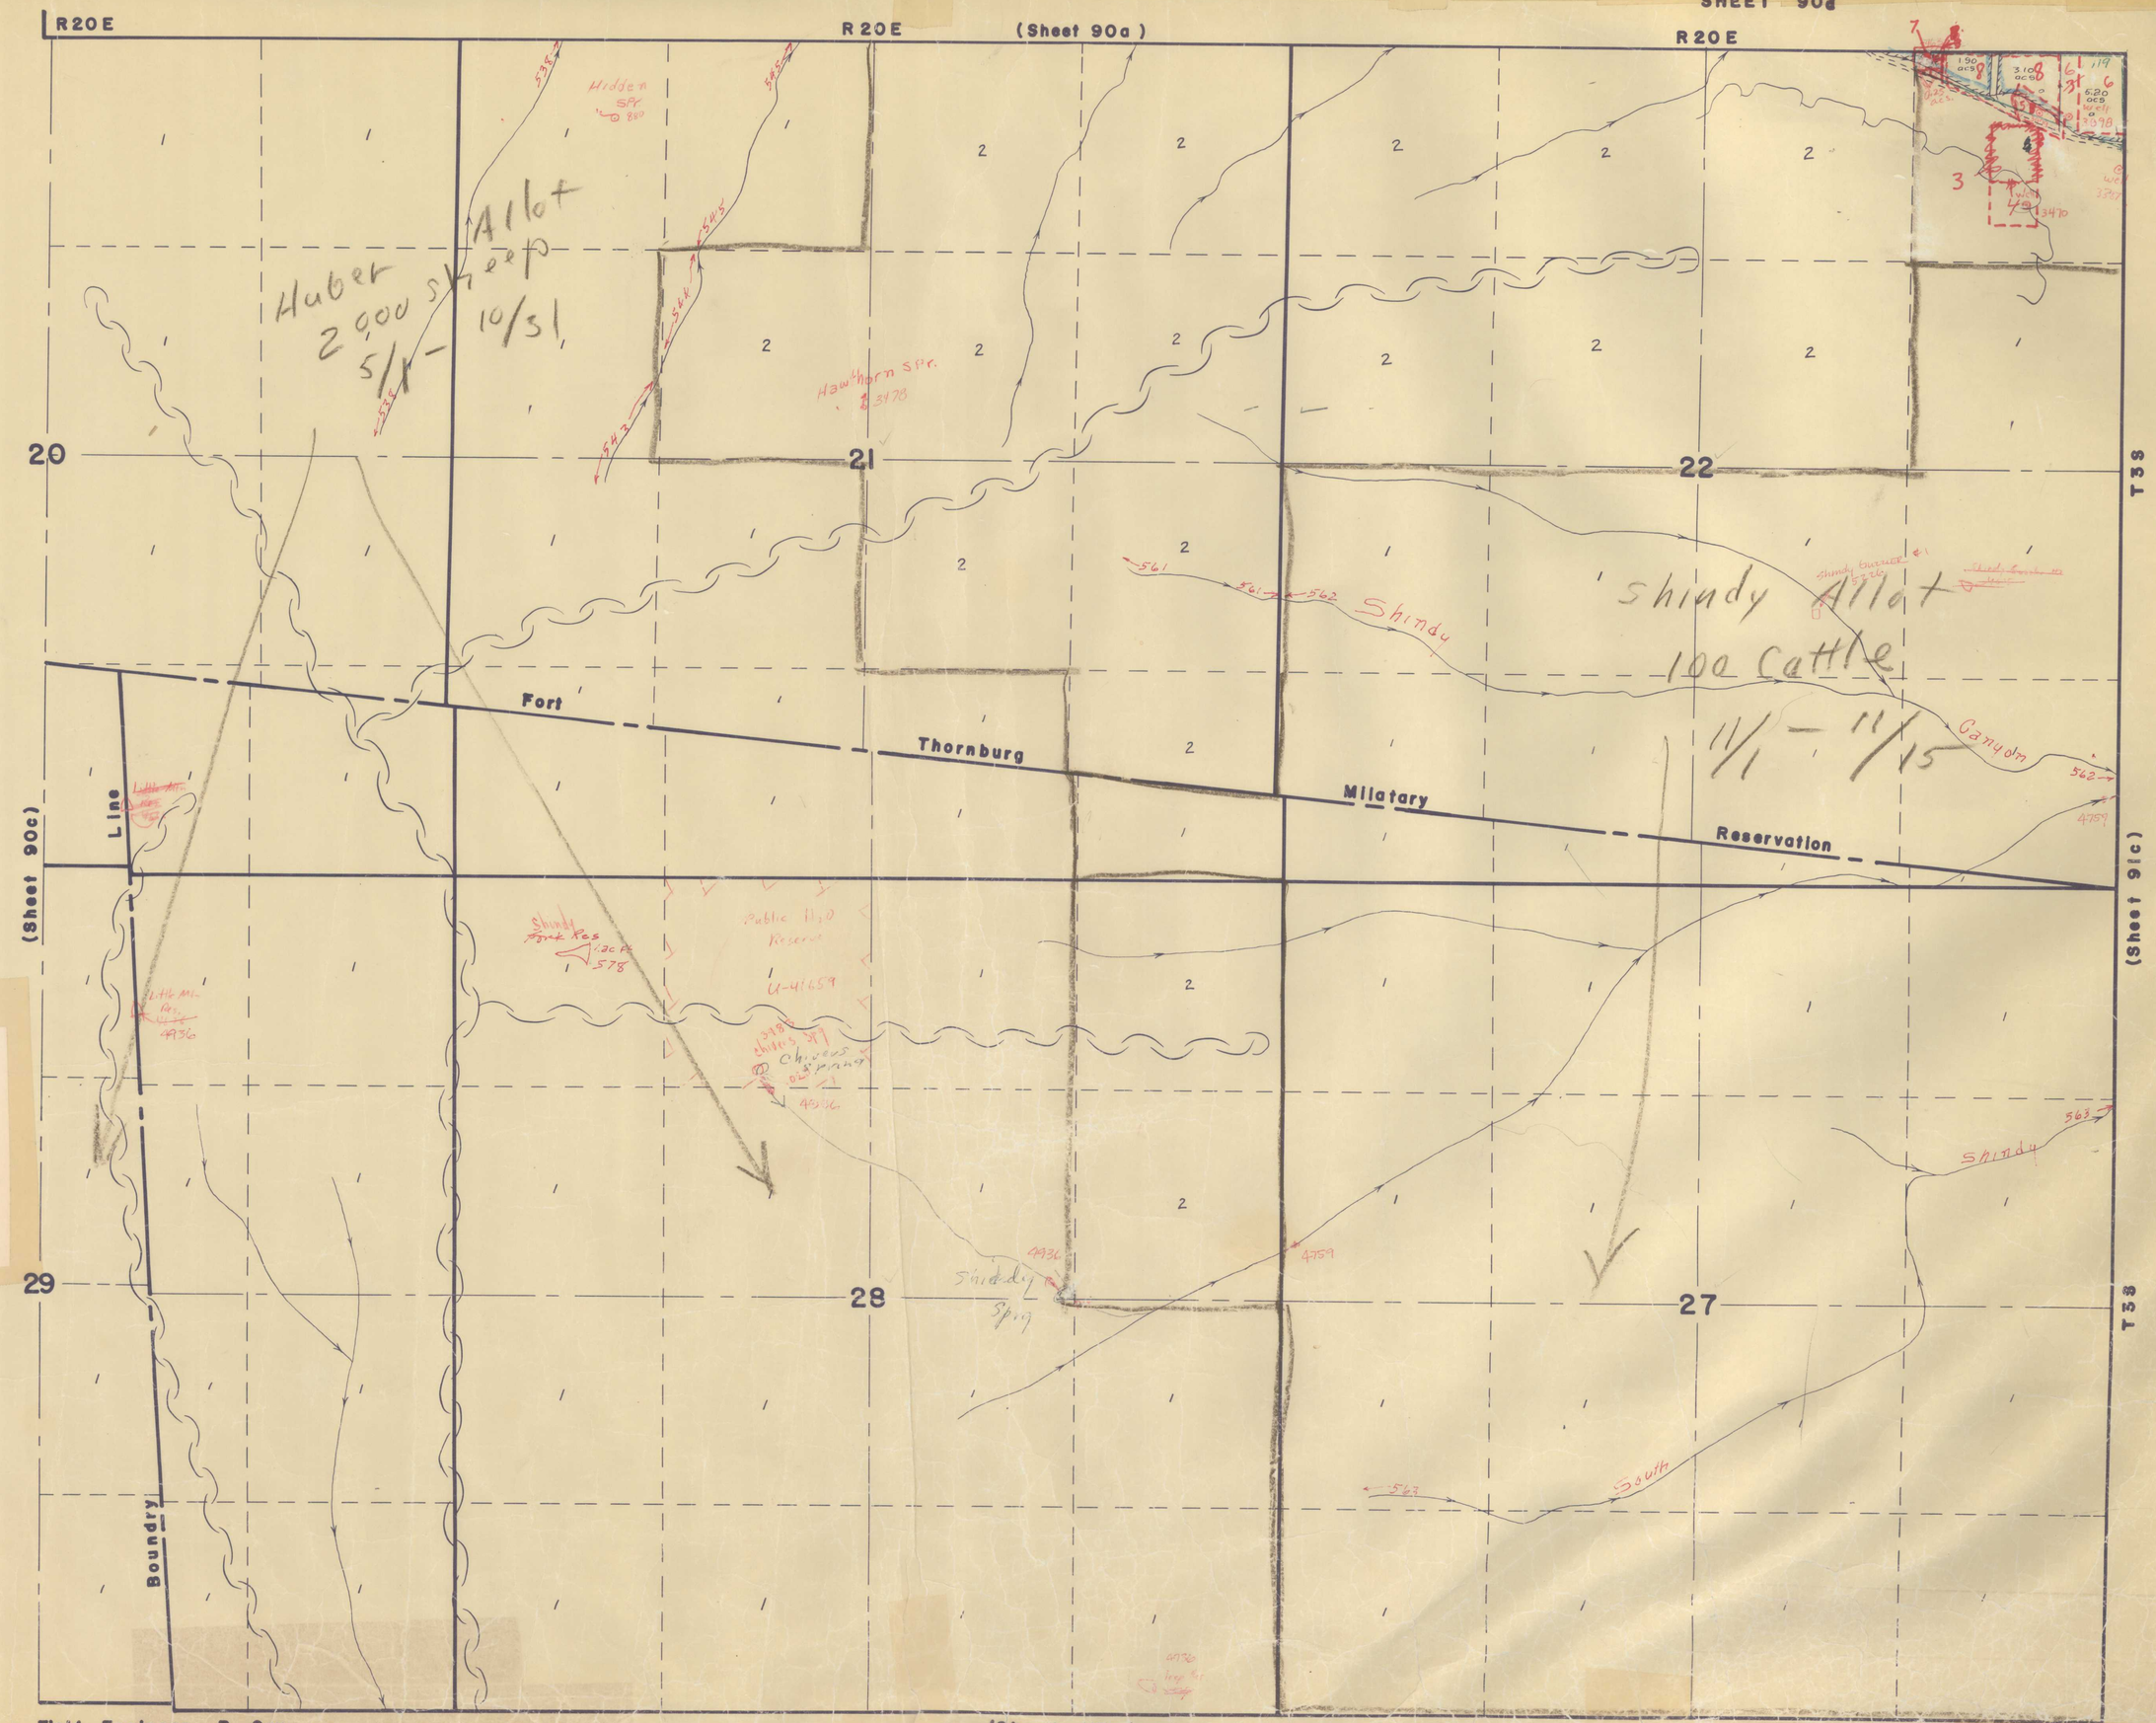

Property checked 6/71

SHEET 90d

1. U.S.A.
2. Glen Huber
3. Lynn Mecham
4. Wynn C. & Alys C. Mansfield
5. Douglas S. & Malinda Barlow
6. Brad D. & Carol M. McClellan
7. Russell C. & Sara A. Perry
8. Jerry D. Larson & ~~L.B.L. Family Trust~~
9.
10.
11.
12.

Field Engineer, R. Guy
Assistant, J. Hadley
Traced by K. Hansen

(Sheet 113a)

Scale 1 Inch = 500 Feet
Surveyed 1959
Traced 1960

Sheet 90d