STATE OF UTAH
OFFICE OF STATE ENGINEER

HYDROGRAPHIC SURVEY
UINTAH BASIN, UINTAH COUNTY
SHEET 164d

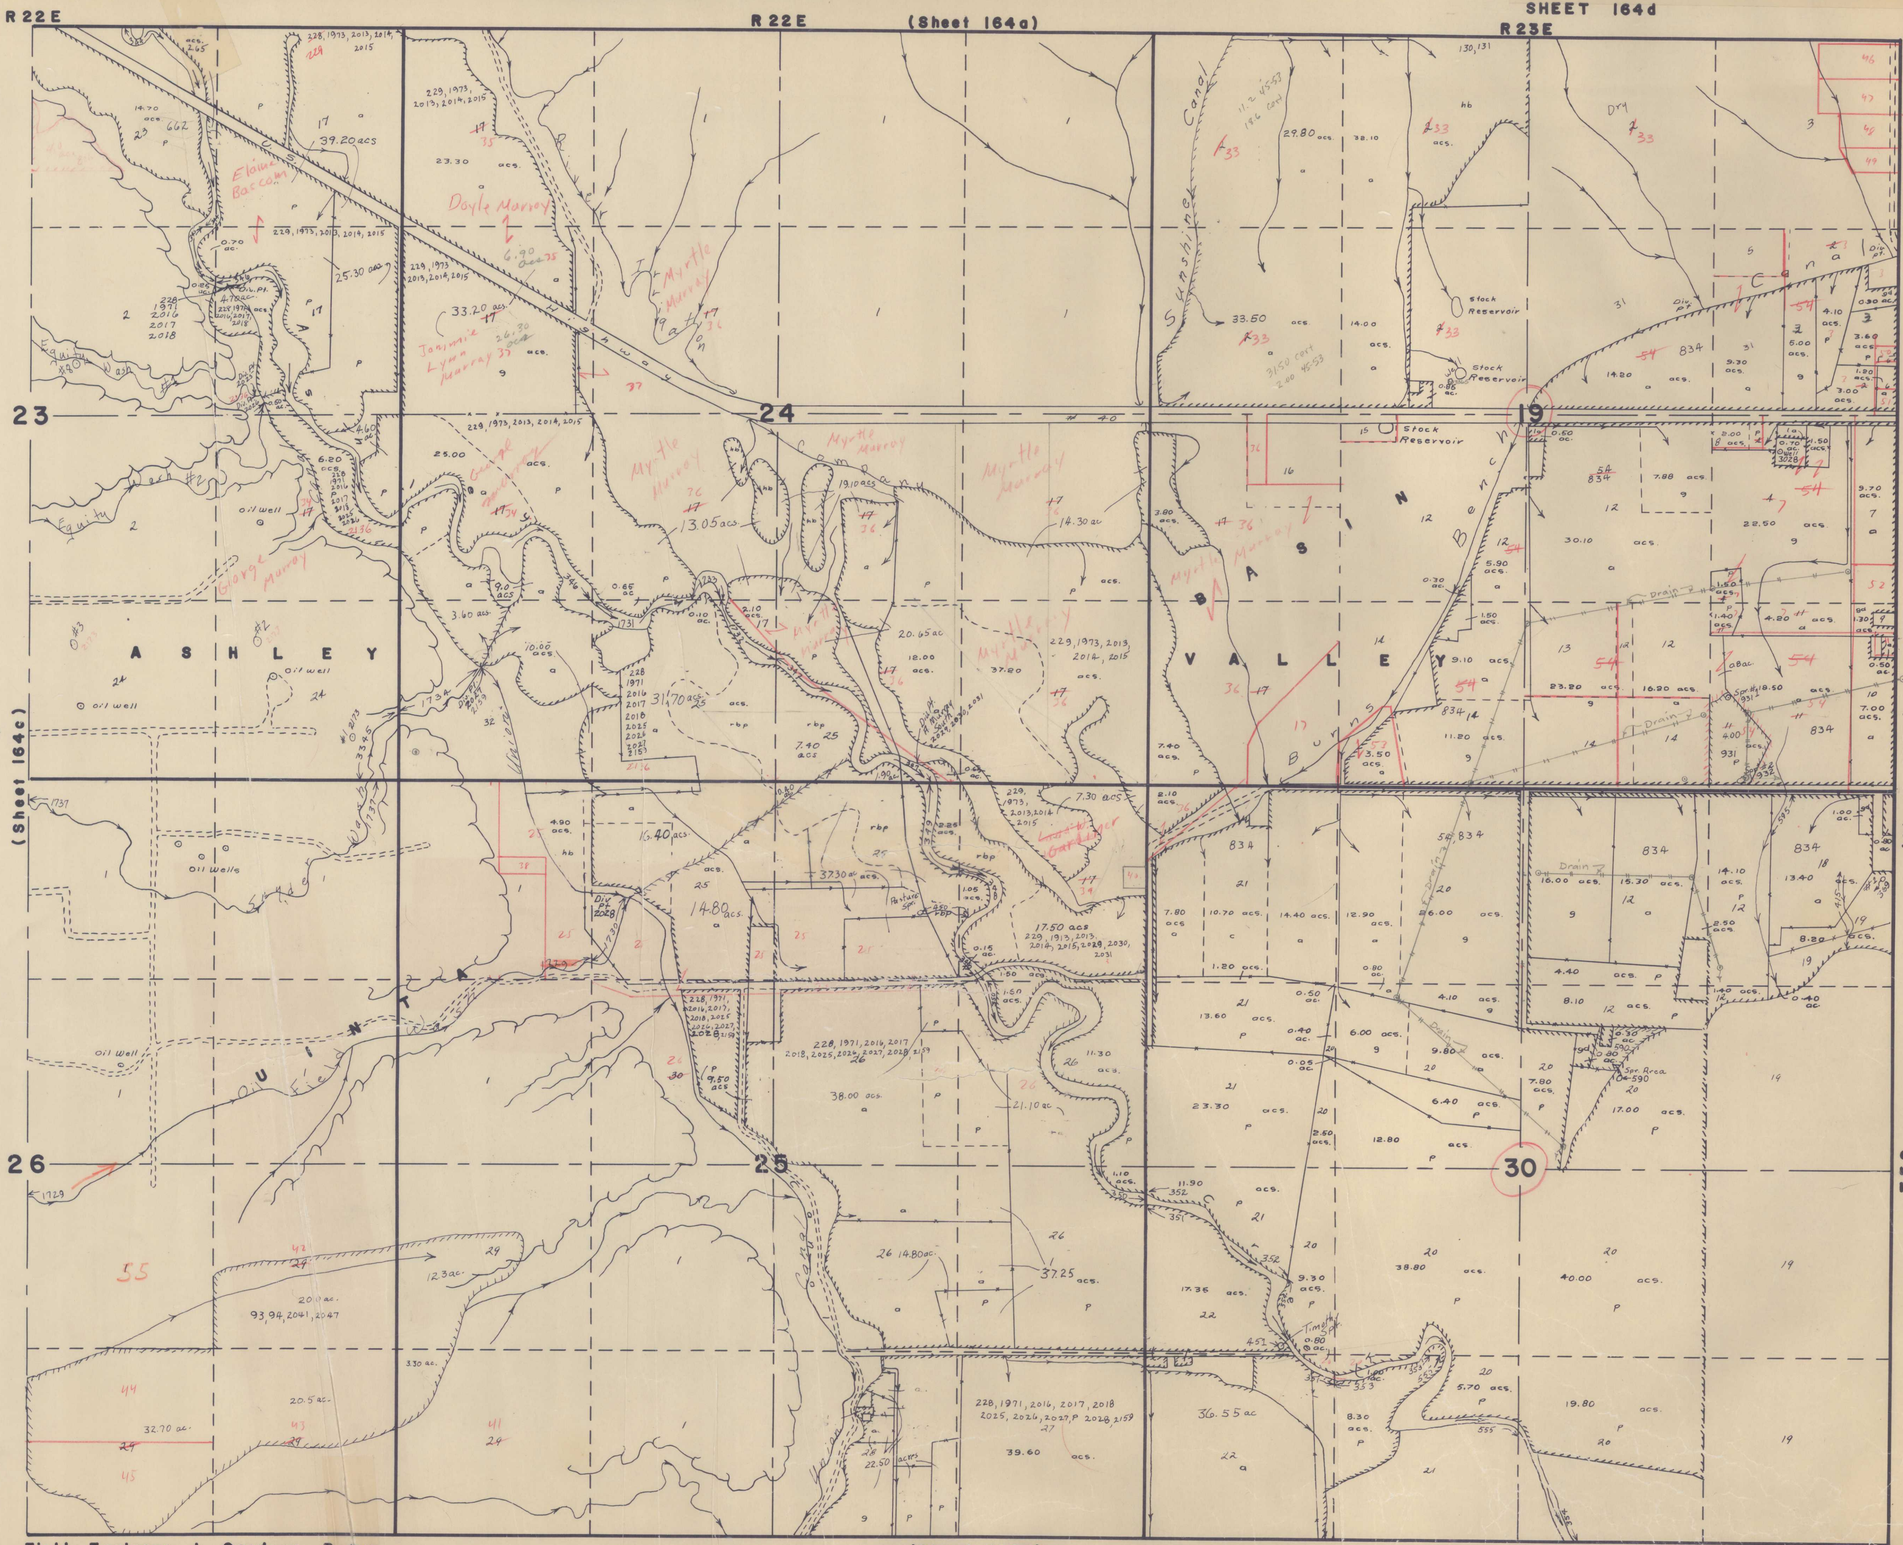

Field Engineer, L. Gardner, R. Guy
Assistants, L. Powell, J. Hadley, W. Daynes
Traced by K. Hansen

Scale 1 Inch = 500 Feet
Surveyed 1958, 1959
Traced 1959

Sheet 164d

Sheet 164-d

1. United States of America
2. ~~M. J. Meagher et al Stewart~~ ~~Lincoln Co~~ Ralph Siddaway
3. Wm. M. & Gertrude B. Turner
4. ~~Marvin Peterson et ux~~
5. Intermountain Concrete Co.
6. ~~Hugh W. & Madeline Murray~~ Jean Ainge
7. ~~Lucindia Sewell~~ Mary Peterson
8. ~~Amanda Stewart~~ Dale Stewart
9. ~~James H. & Amelia Cowley~~ Ralph & Betty Sharp
10. Meril G. & Marynell Snow
11. ~~Howard Ainge~~ Philip Walton & Henry Willett
12. Ezra L. Stewart
13. Luther J. Stewart
14. Josephine Stewart
15. ~~Raymond & Rae Stewart~~ Harold & Olivia Schmidt
16. ~~A.M. Oil Refining Co.~~ Ewell & Lila Edwards
17. ~~Arlie J. Murray~~ Boyd & Elaine Bascom
18. Perron Moon
19. State of Utah - Fish & Game Dept.
20. Enid W. Chivers
21. ~~Don Wall~~ Joseph & Chloe Slaugh
22. ~~LeRoy & Alvin Timothy~~ Wiley & June Stewart
23. Mary Eckart
24. ~~Thomas E. Hall~~ Jay Hall, et al
25. Floyd L. & Julian Massey
26. ~~Jessie M. Wall~~ Four F Bar Ranch, Inc.
27. ~~Adair & Marie Brimhall~~ Stanley & Shiela Wheeler
28. ~~Warren L. & Ruby Billings~~ Orval & Sharon Bedell
29. ~~Mark M. Wall~~ Merlin Sinfield & Juanita Bergreen
30. ~~Jessie M. Wall~~
31. Fran D. Peterson et ex
32. George N. Murray
33. Sunshine Ranch

164d

34. George & Rose Murray
35. Doyle & Cleo Murray
36. Myrtle Murray
37. Jamie Murray
38. Brent & Linda Stubbs
39. Floyd & Geneva Massey
40. Moon Lake Electric Assn.
41. David Hall
42. Grace Kimball
43. Lynn Hall
44. Ivan & Elaine Hall
45. Dee & Alice Hall
46. Ann Moon
47. William & Arlene Thompson
48. Earl & Beula Gurr
49. Monty Hewett
50. Wm. Ainge
51. Alvin Timothy
52. Grant Ainge et.ux.
53. Harold & Rita Warren
54. Howard Ainge

55. State of Utah

Prop check 9/79