STATE OF UTAH
OFFICE OF STATE ENGINEER

HYDROGRAPHIC SURVEY
UINTAH BASIN, UINTAH COUNTY
SHEET 188c

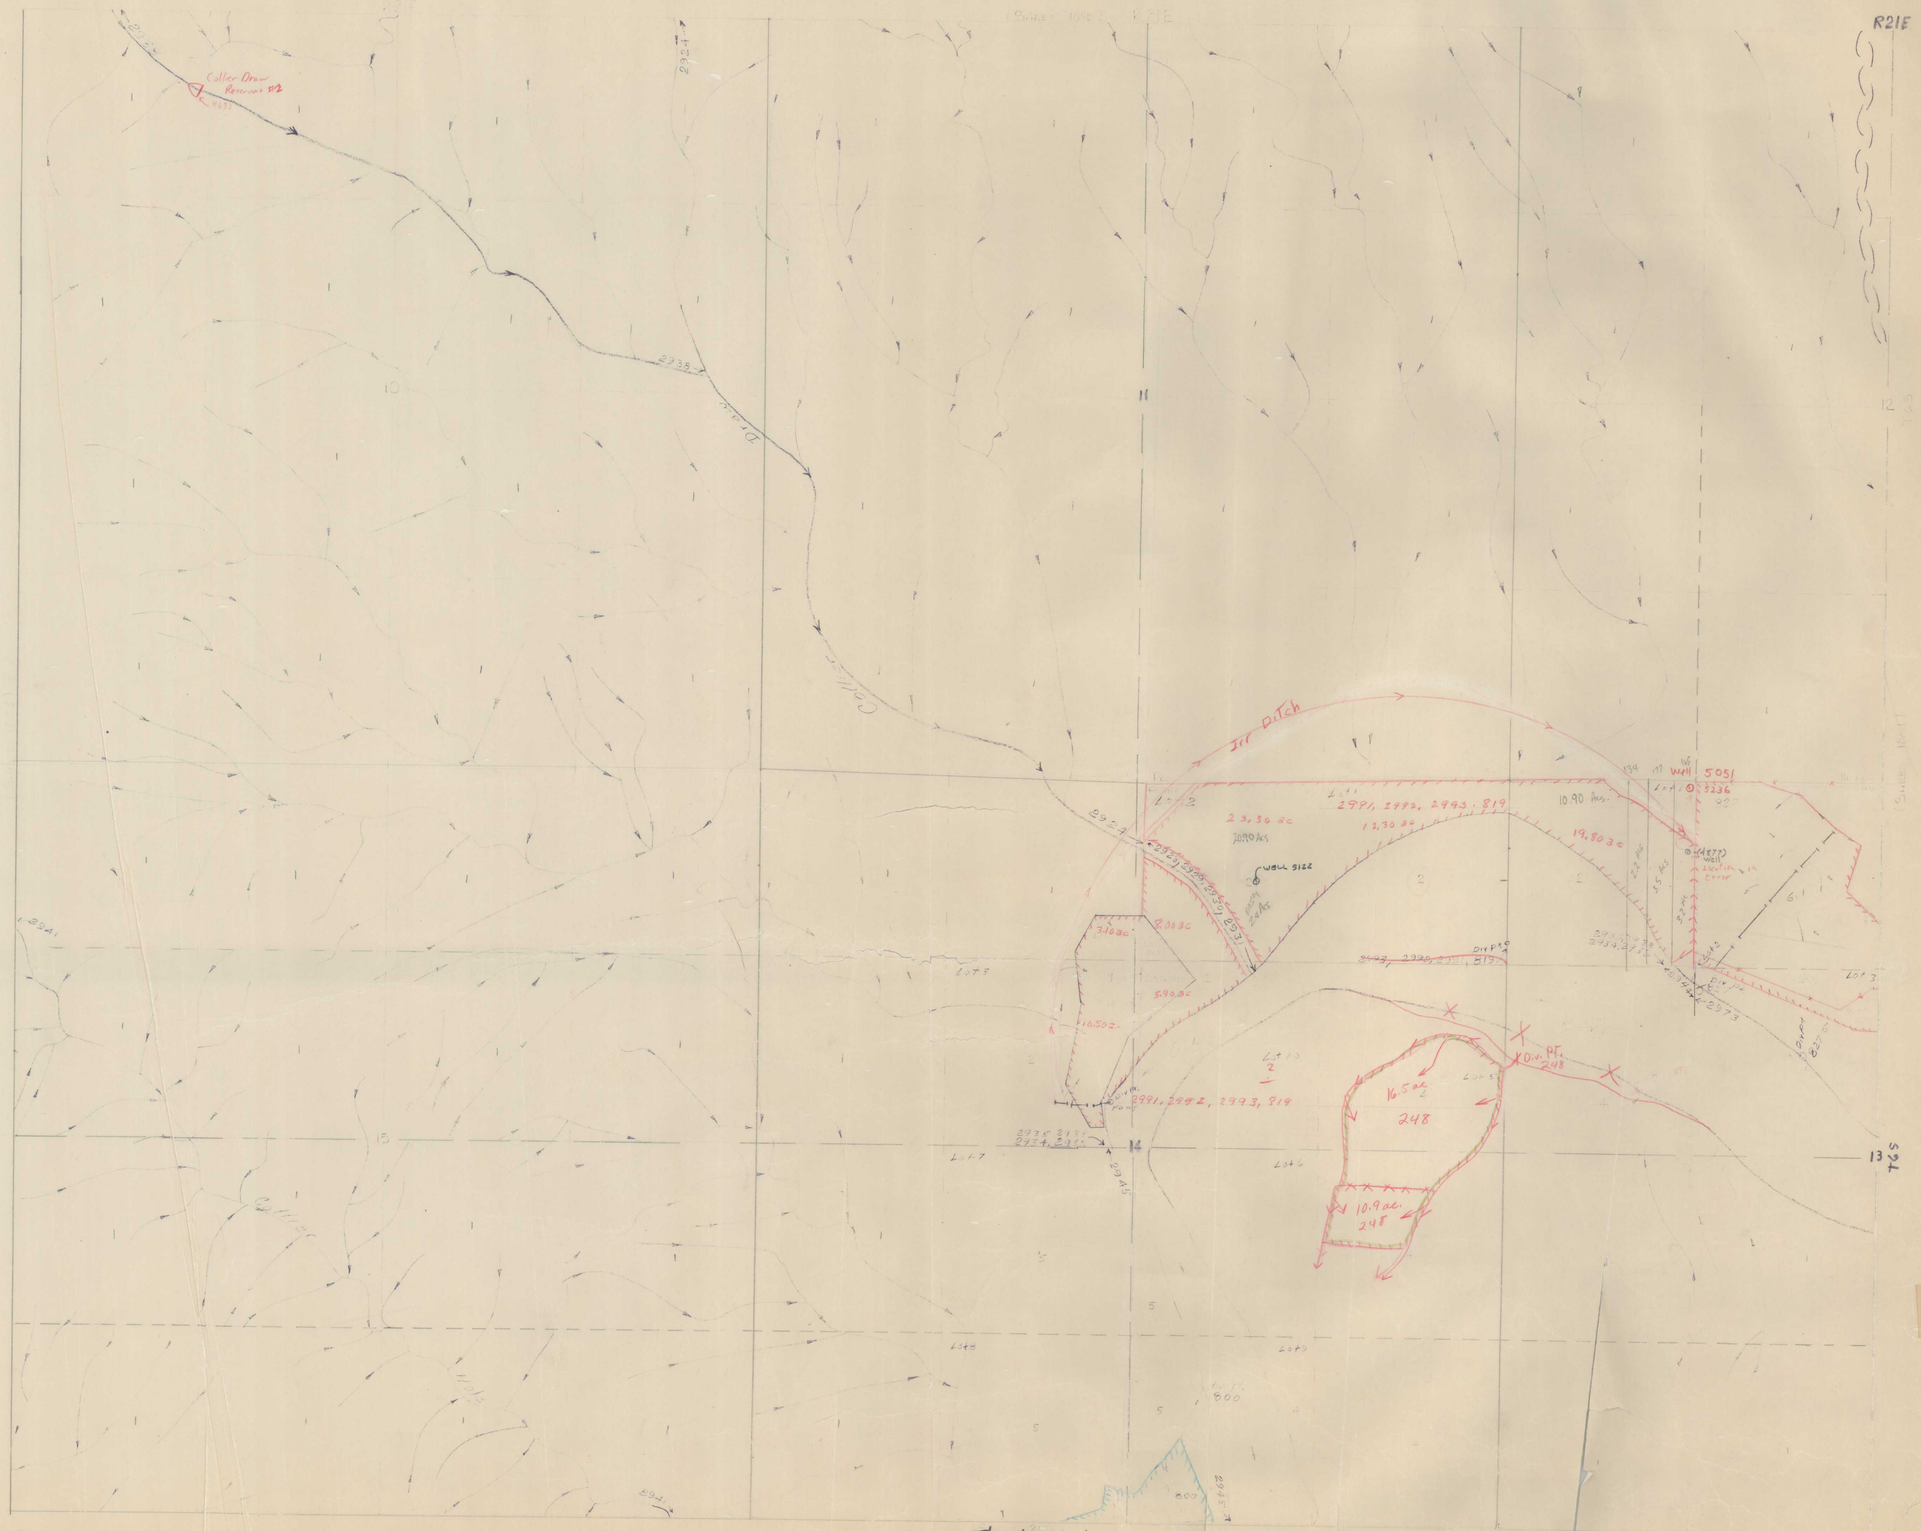

Prop check 9/79

Sheet 188c

1. United States of America
2. Verdon A. Manwaring 1/4 interest
   Phillip W. Manwaring 1/4 interest
   Glendon Manwaring 1/4 interest
   Victor Manwaring 1/4 interest
3. Benjamin G. Slaugh
4. Nile W. & Evelyn Holmes
5. ~~Jack & Reva Boren~~ Ruth B Hunting
6. Lyle Slaugh

Fac. Engineer L. Gardner
Assistants L. Powell, R. Guy
Traced by W. Kiyota

Sheet 213 b

Scale 1 Inch = 500 Feet
Surveyed
Traced

Sheet 188