STATE OF UTAH
OFFICE OF STATE ENGINEER

HYDROGRAPHIC SURVEY
UINTAH BASIN, UINTAH COUNTY
SHEET 189c

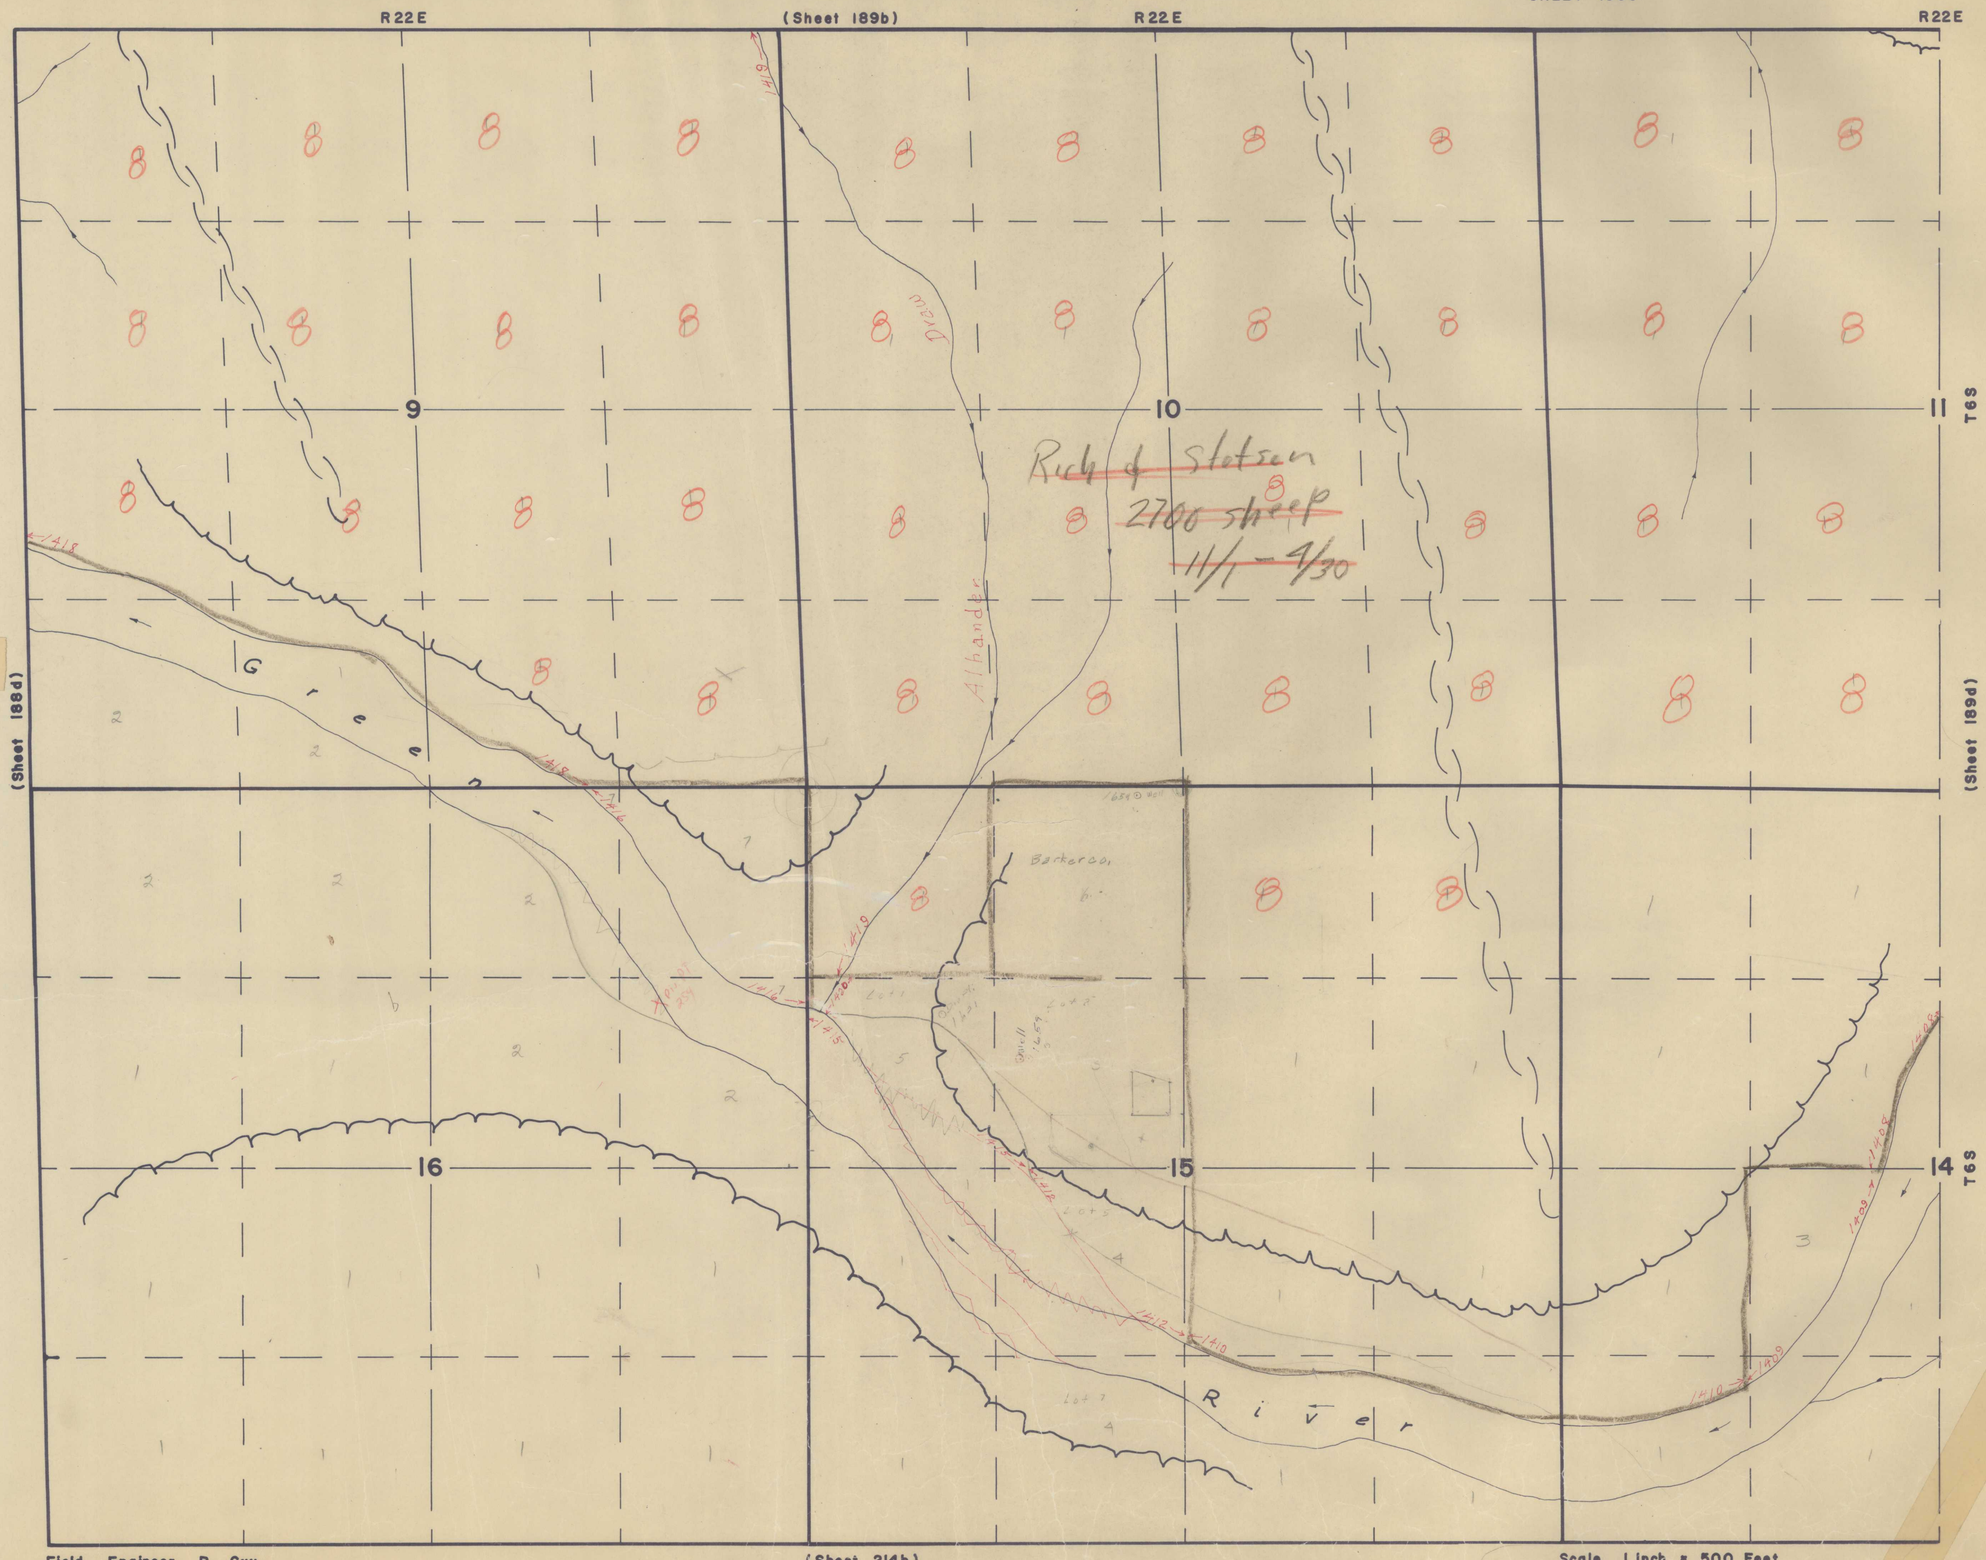

prop sheet 9/74

SHEET 189c
1. United States of America
2. ~~Lewis E. Adams~~ Nancy Sanders et al
3. Millie Hatch
4. American Gilsonite
5. ~~Ferry L. Hadlock~~ Douglas LaRue Woodbury
6. Barber Company
7. Dale J. & Betty Merrell

8 Utah

Field Engineer, R. Guy
Assistants, J. Hadley, W. Daynes
Traced by W. Kiyota

(Sheet 214b)

Scale 1 inch = 500 Feet
Surveyed 1959
Traced 1960

Sheet 189c