STATE OF UTAH
OFFICE OF STATE ENGINEER

HYDROGRAPHIC SURVEY
UINTAH BASIN, UINTAH COUNTY
SHEET 189d

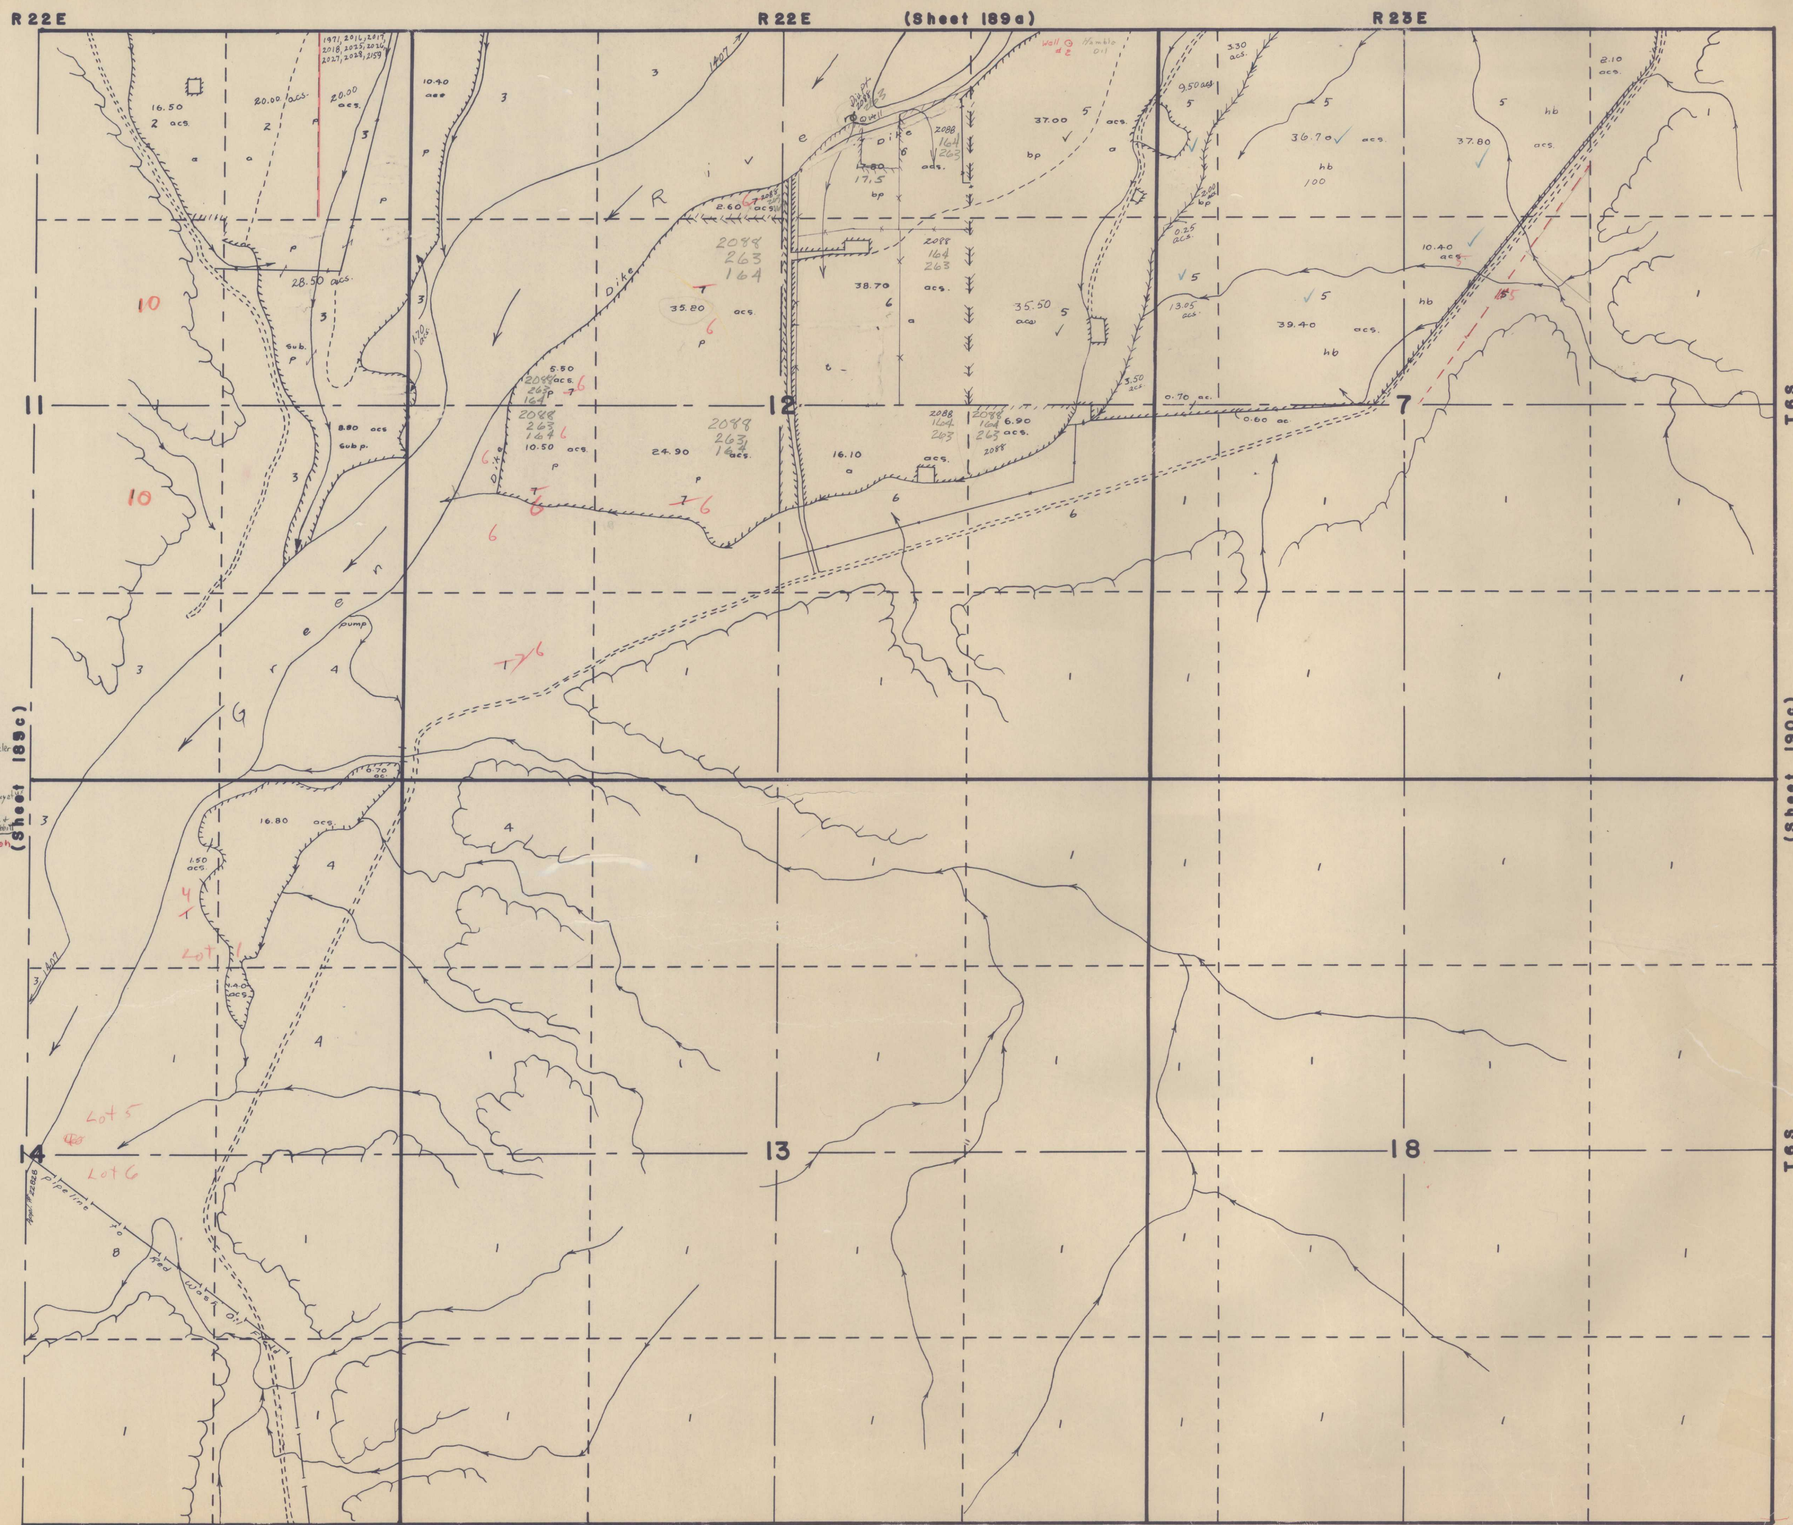

prop. check 9/79

Sheet 189d

1. United States of America
2. ~~Wiley E. Stewart~~ Stanley & Shirle Wheeler
3. Maude P. Smith
4. L. Glenn Murray
   ~~Ross Snow~~
   ~~Woodrow Snow~~
   N. L. Snow
5. ~~Orval A. & Iola C. Dudley~~ Marvin Dudley et al
6. Louis C. Rasmussen
7. ~~Joseph S. Dudley~~
8. ~~Joseph, Clyde & John Hutton~~ Walden & Mary Hutton

9- Jack W. & Deanna K Allison

10 Utah

Field Engineer, R. Guy
Assistants, J. Hadley, W. Daynes
Traced by K. Hansen

(Sheet 214a)

Scale 1 Inch = 500 Feet
Surveyed 1959
Traced 1959

Sheet 189d