STATE OF UTAH
OFFICE OF STATE ENGINEER

HYDROGRAPHIC SURVEY
UINTAH BASIN, UINTAH COUNTY
SHEET 190 b

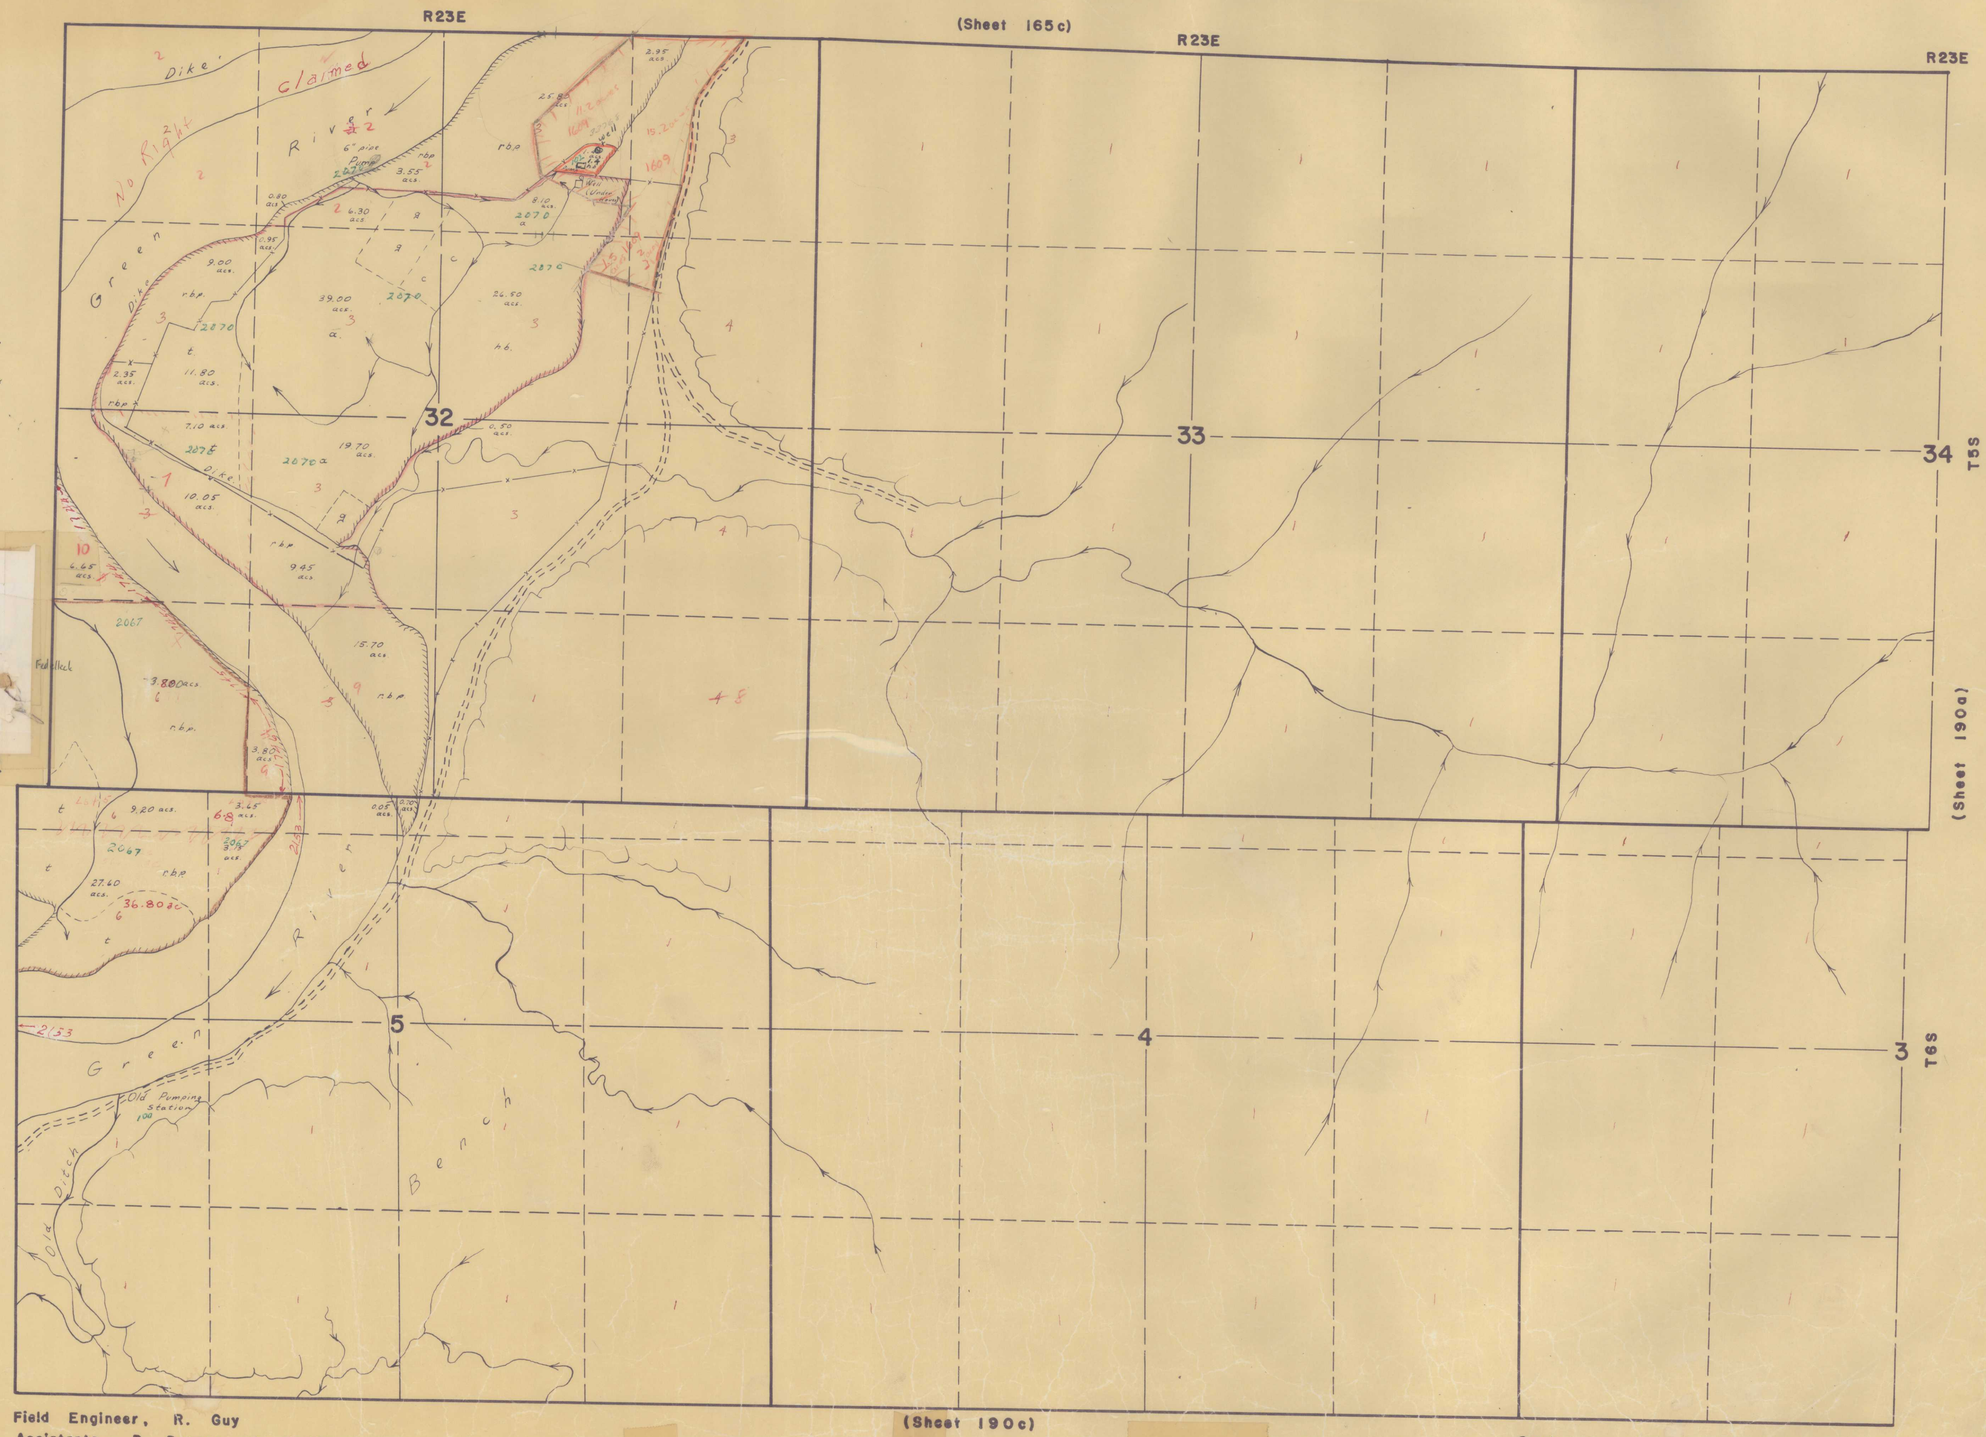

Sheet 190b

1. U.S.A.
2. Fish & Game
3. Charles & Nita Powell
4. Don & Ilene Fedelleck
5. Ruth Powell
6. Jack & Reita Ruppe
7. Robert & Norma Powell
8. Mervin & Audrey Dudley
9. John & Crystal Powell
10. Claude & Alice Jones

7 - Robert R. and Norma Powell
8. Mervin + Audrey Dudley
9. John + Crystal Powell
10. Claude + Alice Jones

Field Engineer, R. Guy
Assistants, B. Daynes, J. Hadley
Traced by R. Carlson

Scale 1 inch = 500 Feet
Surveyed 1959
Traced 1959

Sheet 190b